
Copenhagen Sign

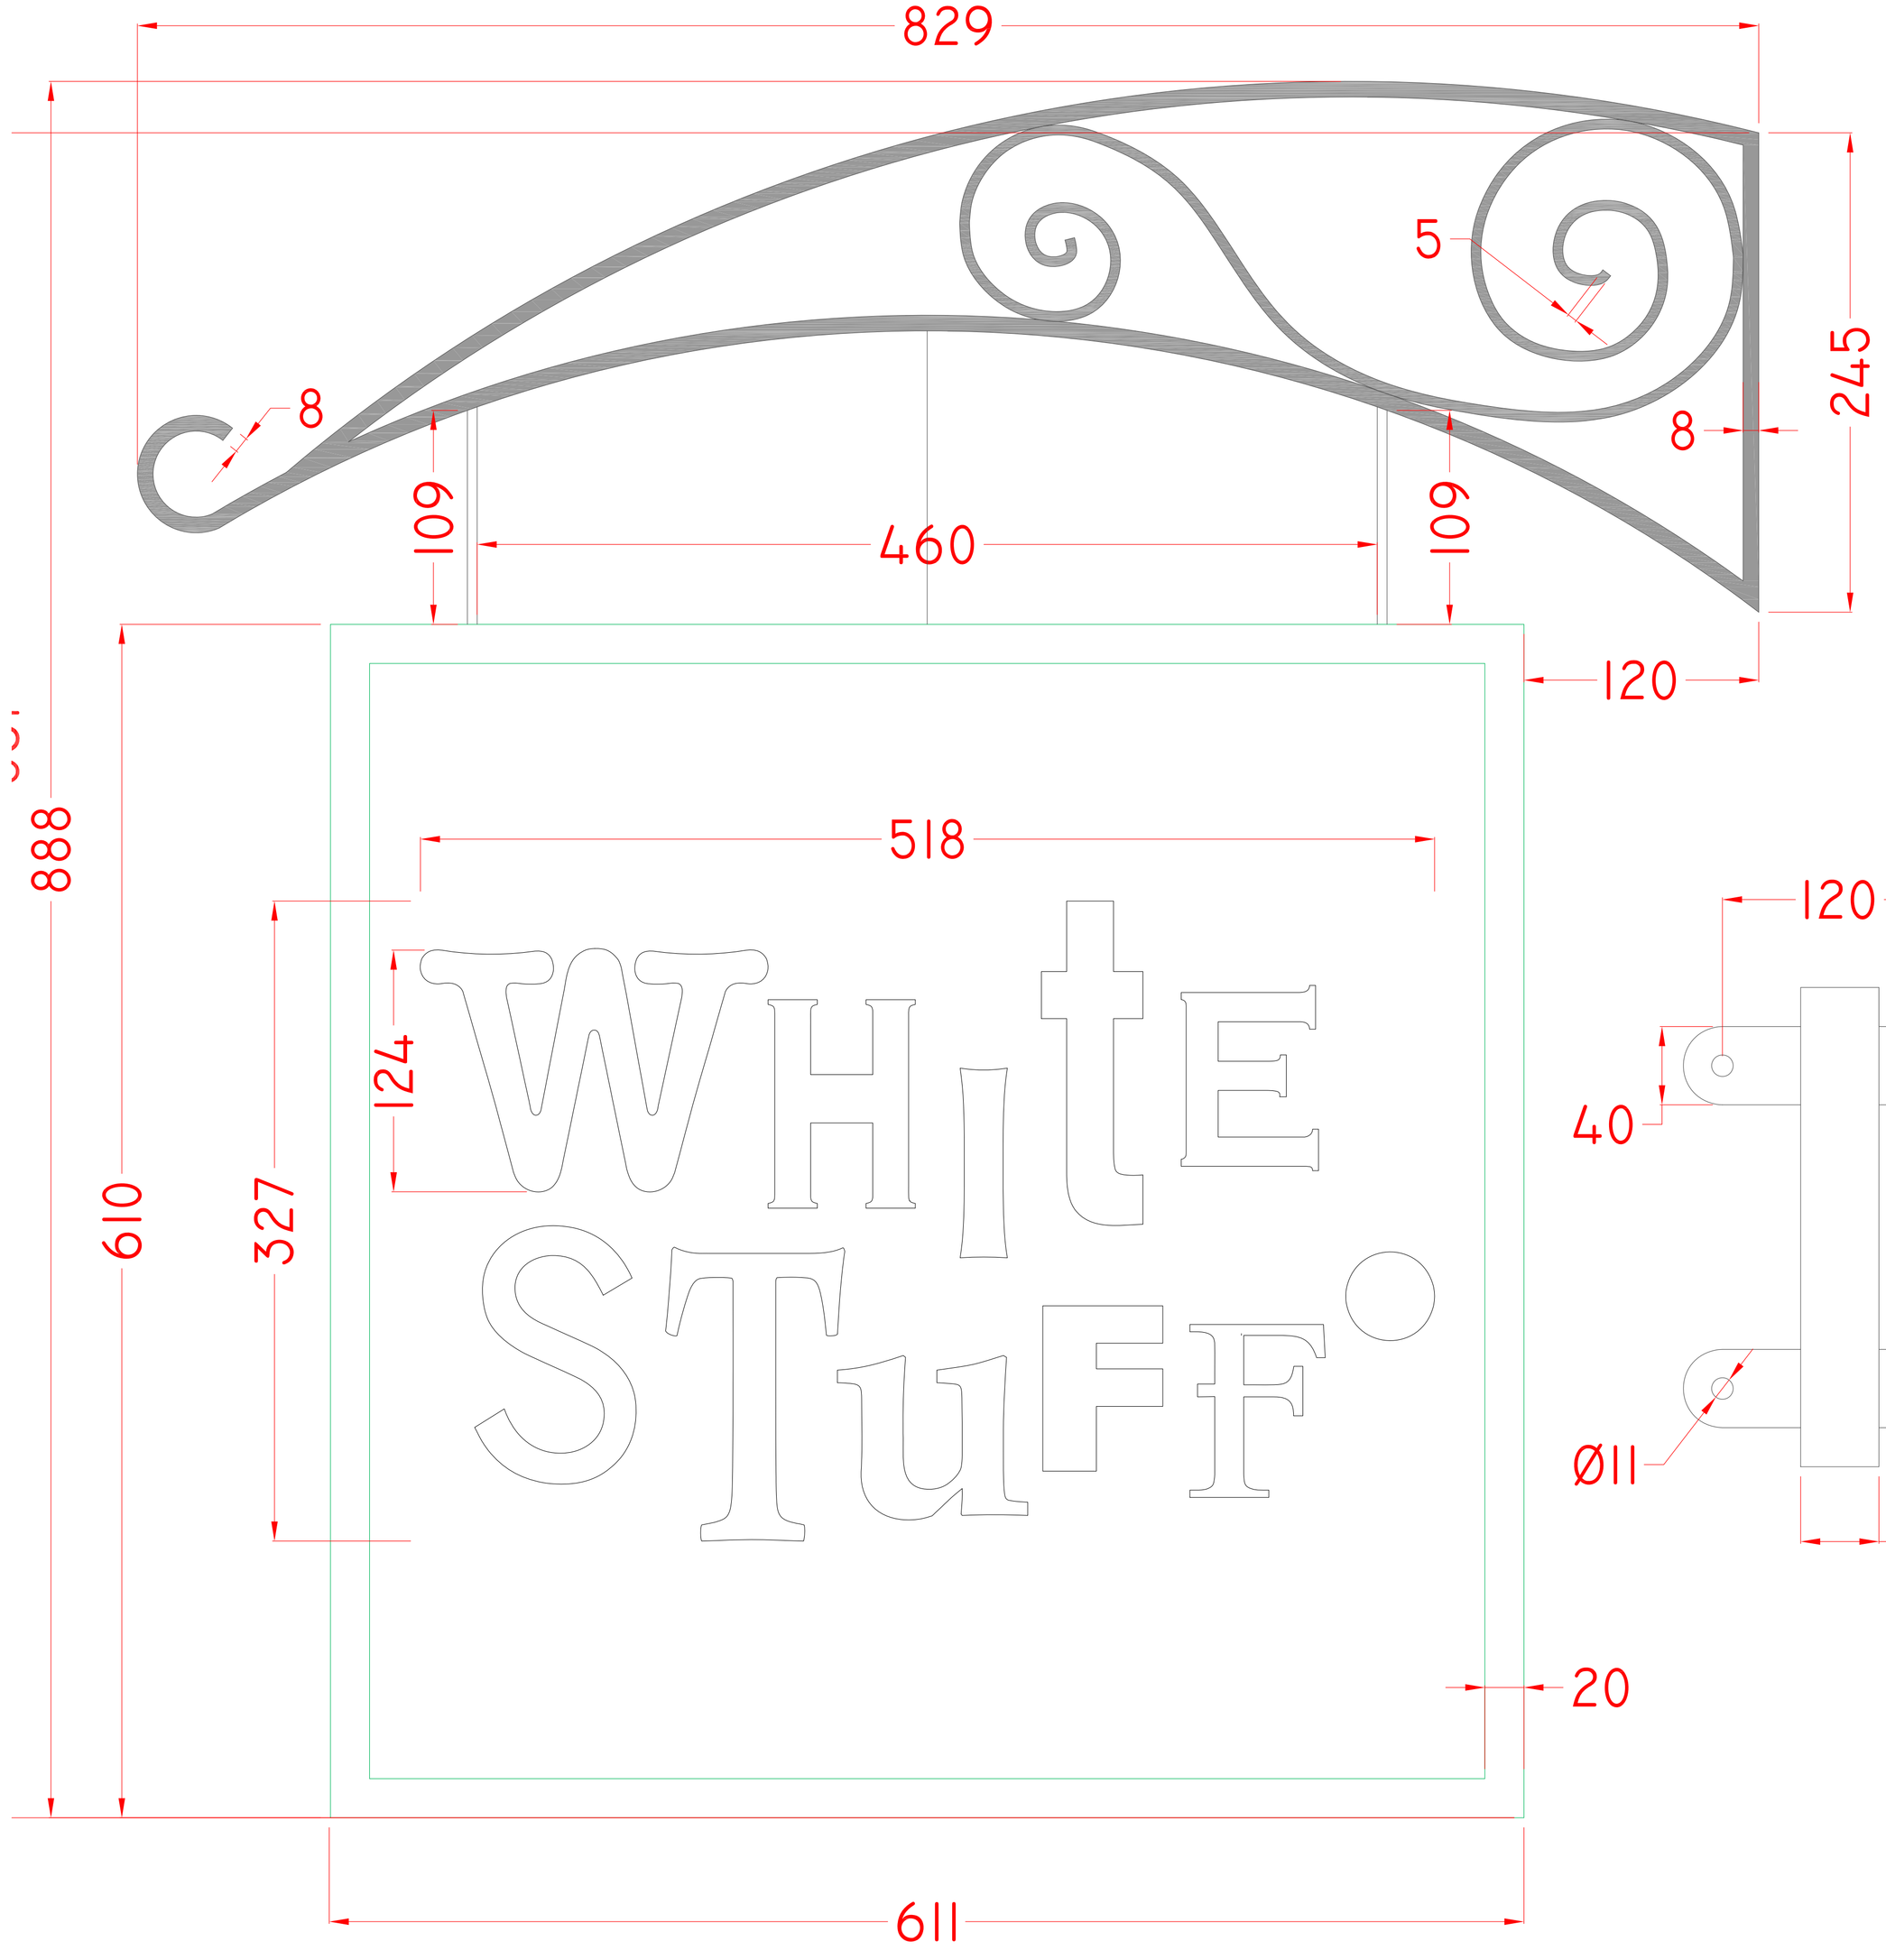

Key



Rev	Date	Description

Contact White Stuff tel: +44(0) 207 091 8558	Drawn The Workshop tel: +44(0) 207 501 9541
Project Address -	Project Manager - Site Manager -
Project HINGING SIGN BRACKET	
Drawing Title Copenhagen Hinging Sign Bracket	
Drawing Number TW_HSBR_001	
Drawing Date 1 November 2011	
Drawing Revision No A	Drawn PCH Main Scale 1:2 @ A1

Hinging Sign Bracket