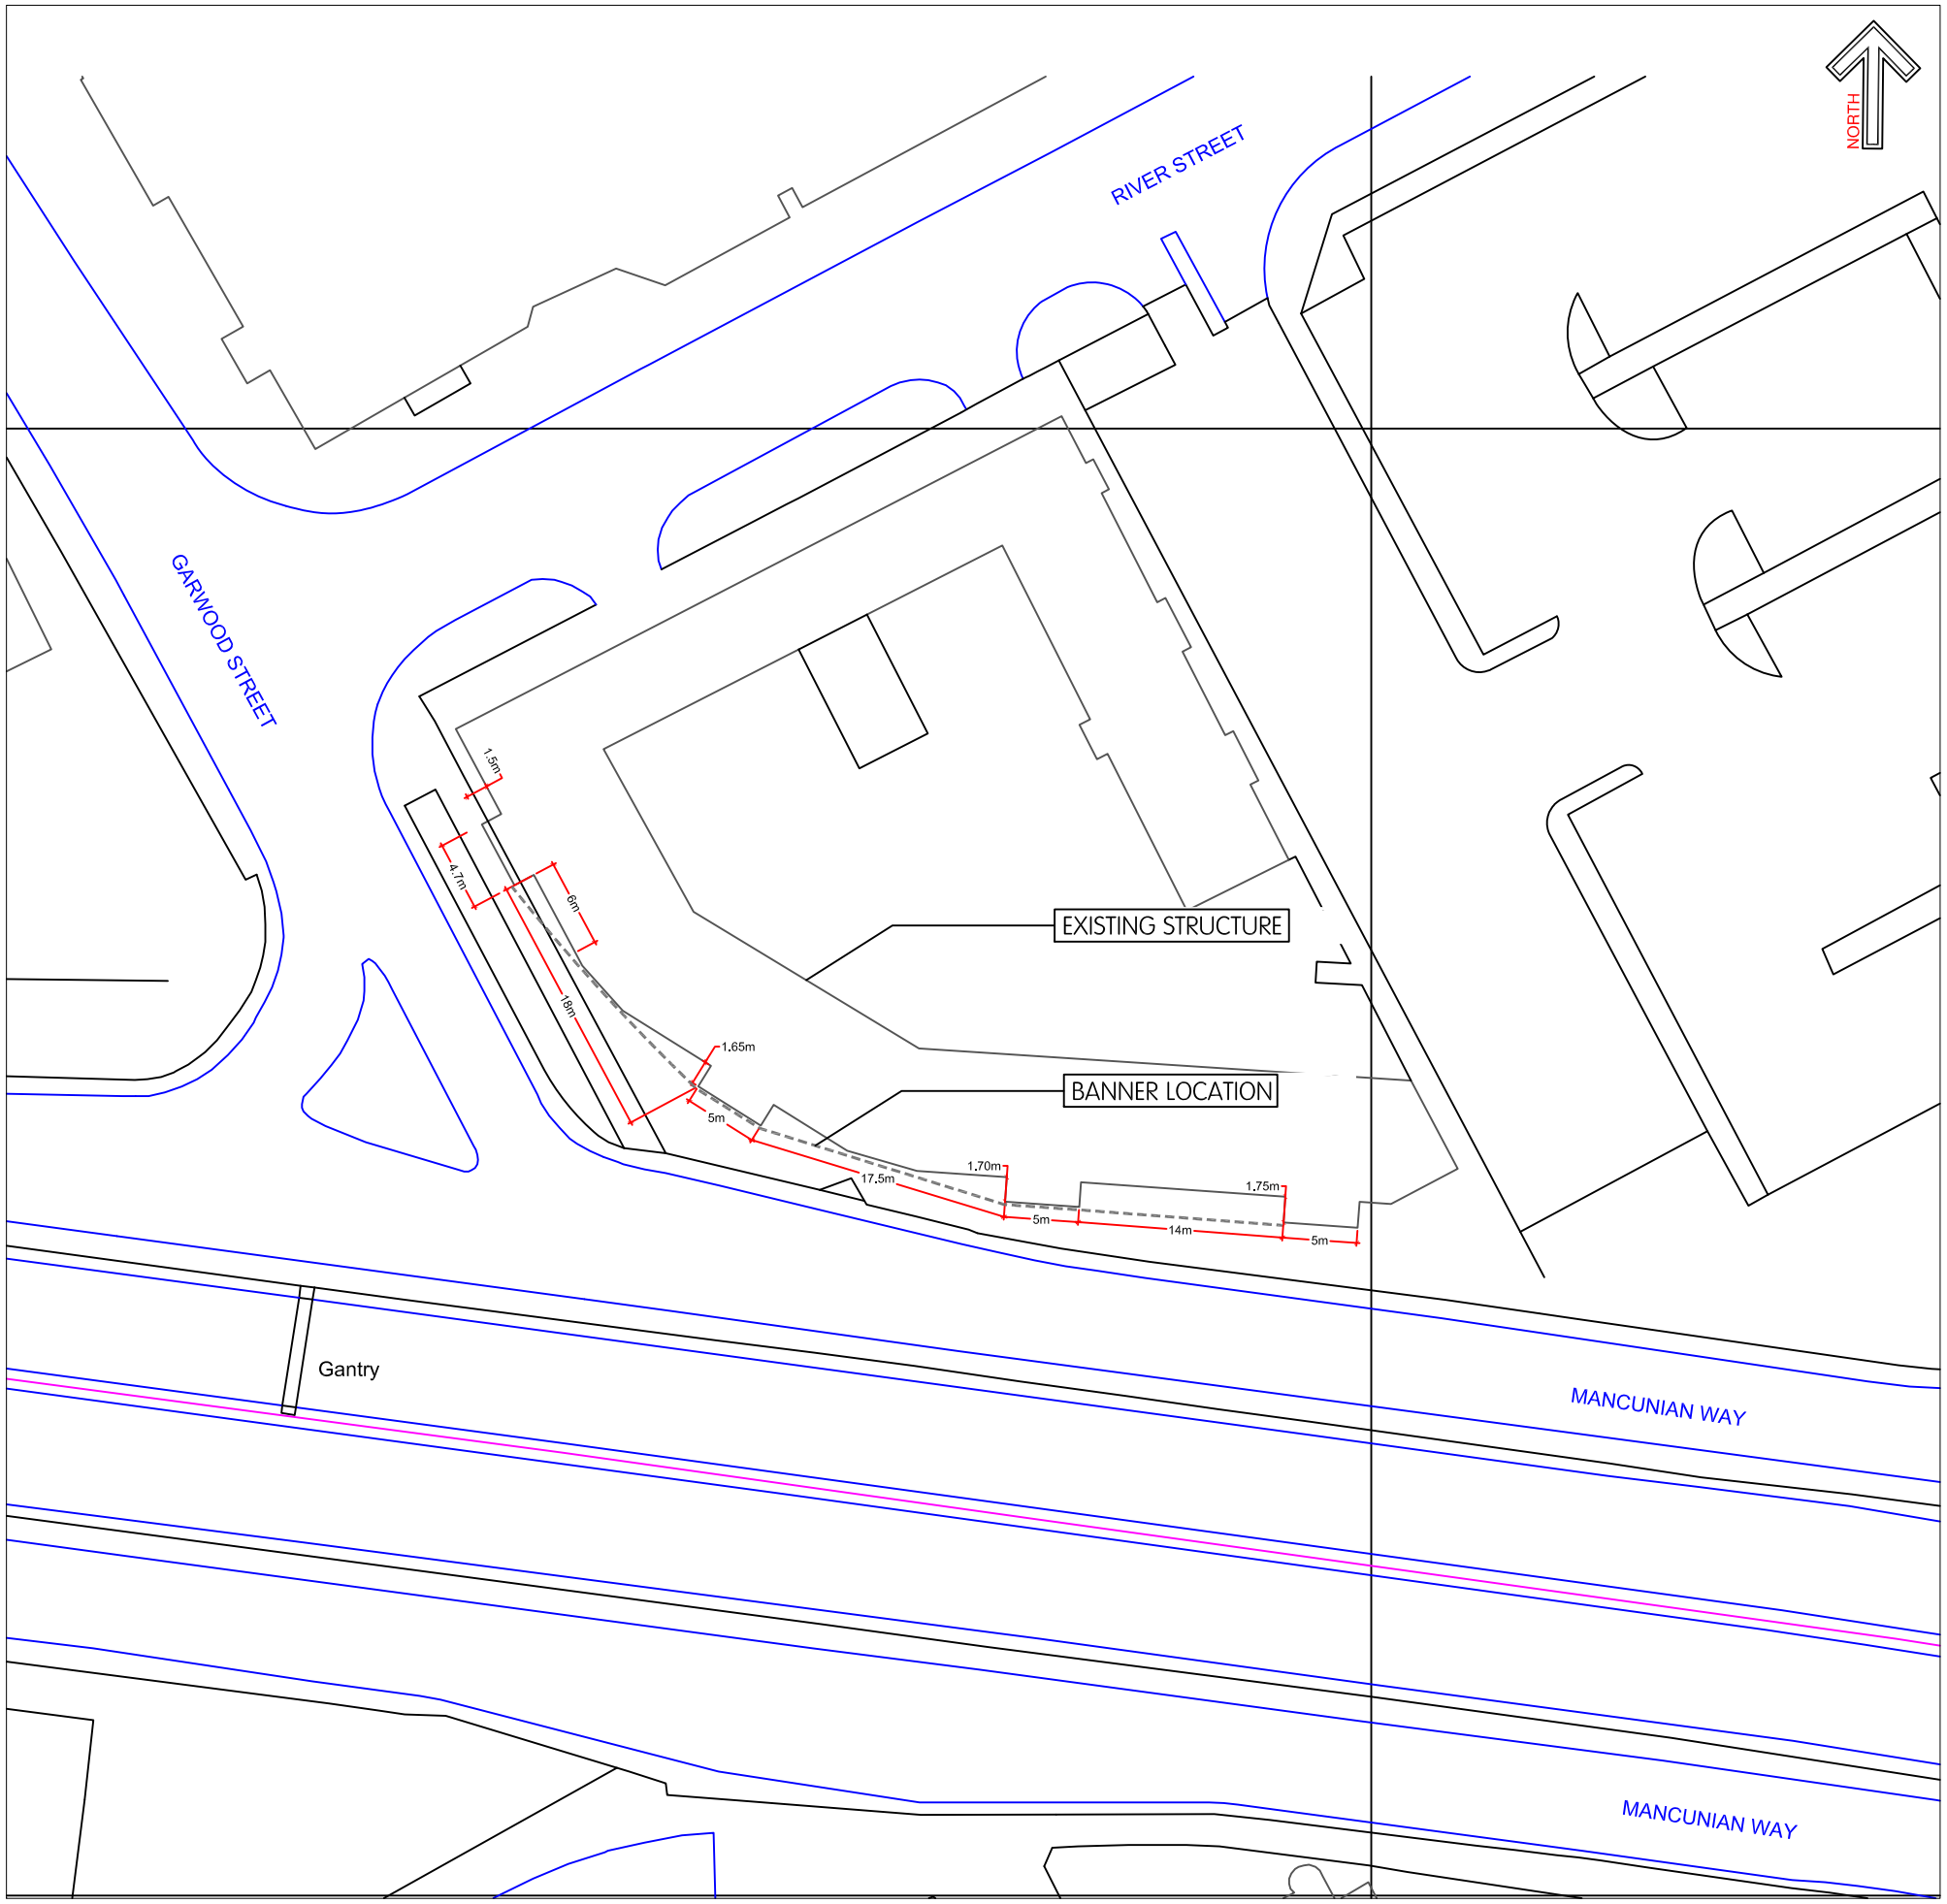

LOCATION PLAN 1:1250

Drawing Notes: -

- Banner to be maximum 59.5m in length.
- Banner height to cover 5 storeys (each floor 2.9m) totaling 14.5m
- Stair core openings to structure infilled where structure is left uncovered, and painted RAL 7015 (Slate grey)
- Banner to be illuminated downwards from lighting rigging across the top of the installation.

dep LANDSCAPE ARCHITECTURE

PROJECT:
MANCUNIAN WAY, MANCHESTER

CLIENT:
VIVID OUTDOOR MEDIA

TITLE:
PROPOSED SITE LAYOUT

DRAWING NUMBER:	REVISION:	DATE:
11_061_02	A	19/12/2012
SCALE:		**DRAWN BY:**
1:500 @ A3		CP

DEP Landscape Architecture
Landscape Design and Landscape Planning Consultants
Landmark House, Cheadle Hulme, SK8 7BS
T +44 (0)161 241 9878
E info@dep.co.uk
W www.dep.co.uk