


Ordnance Survey, (c) Crown Copyright 2013. All rights reserved. Licence number 100022432


1 Location Plan

1 : 1250

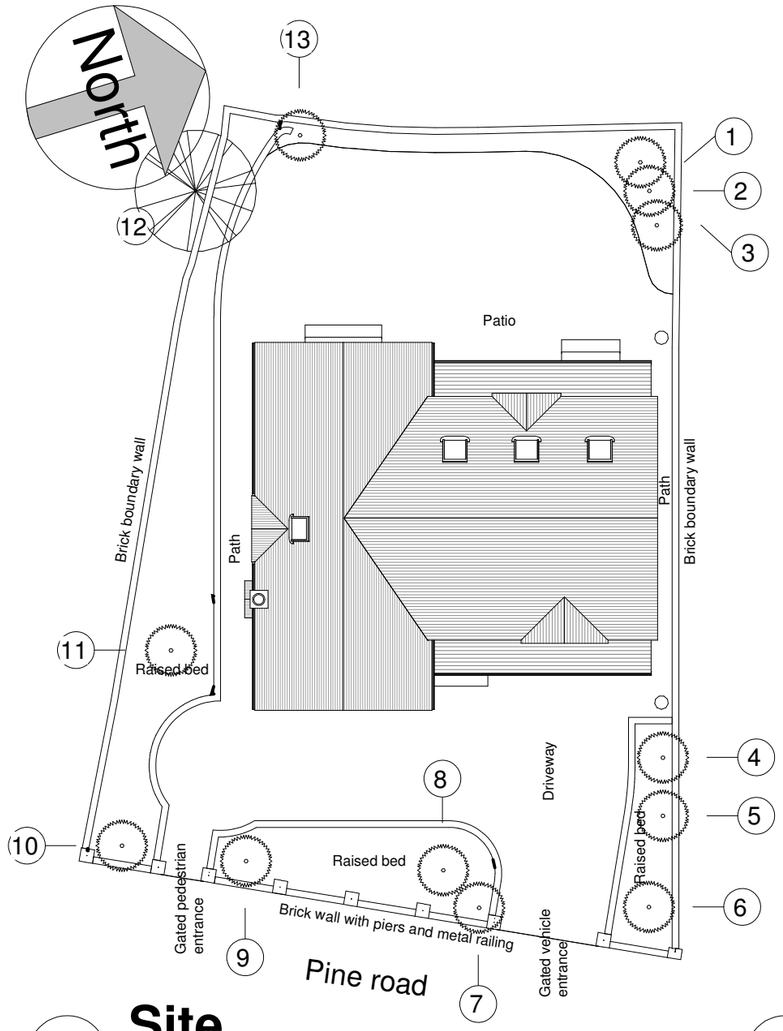

2 Site

1 : 200

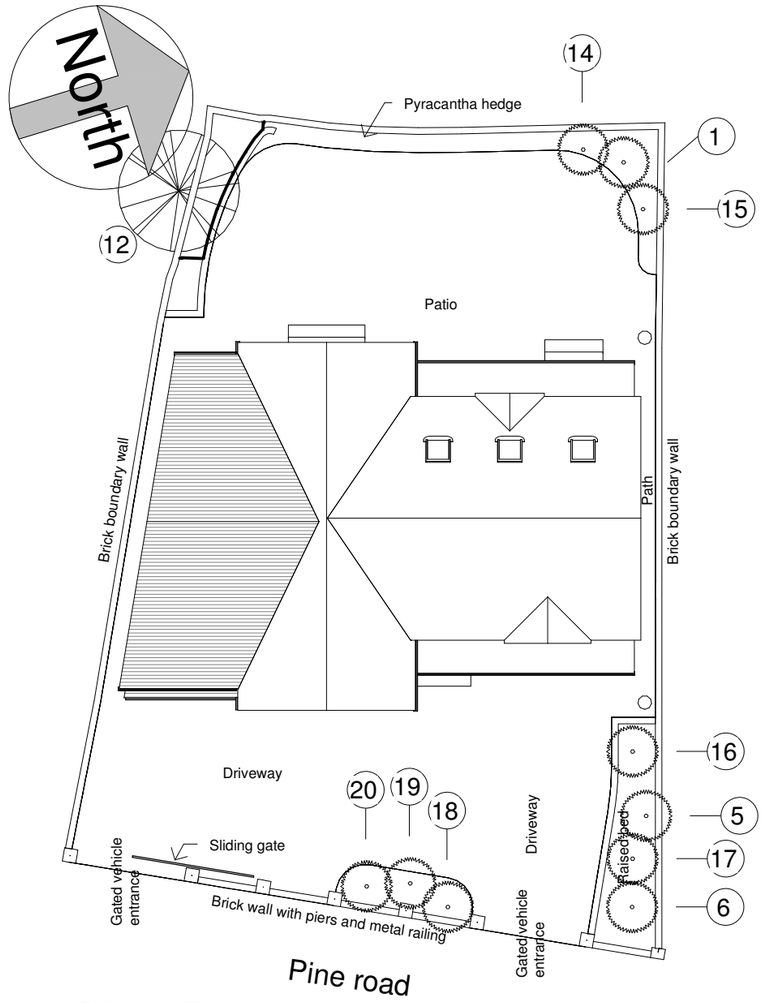

3 Site Proposed

1 : 200

Tree Schedule

Mark	Species and comments	Status of tree
1	Silver Birch	Retained
2	Pine	Removed
3	Unknown	Removed
4	Unknown	Removed
5	Weeping Fir	Retained
6	Silver Birch	Retained
7	Silver Birch	Removed
8	Blue Cedar - Topped baddly at 4.5m by previous occupiers and will cause problems to foundations as it is the wrong type of tree for the location	Removed
9	Silver Birch	Removed
10	Silver Birch - Diseased	Removed
11	Unknown - Dead	Removed
12	Tree in neighbouring garden with TPO	
13	Silver Birch - Badly pruned over the years and restricted in growth due to overshadowing by neighbouring trees	Removed
14	Specimin Bay Tree	New
15	Specimin Bay Tree	New
16	Victoria plumb	New
17	Apple	New
18	Victoria plumb	New
19	Apple	New
20	Victoria plumb	New



CLIENT Mr D & Mrs C Mathieson

Scheme Prop. Extension & Alterations : Site and location plans
32 Pine Road, Didsbury,
Manchester. M20 6UZ

Drawing No. AAH/CS/DM/100 Scale: As indicated @ A3 Date: March 2014

A.A. HATTON & ASSOCIATES
Chartered Architectural Technologist, Building & Planning Consultants. "Fawns Keep", 19 Green lane,
Higher Poynton, Cheshire, SK12 1TJ. Tel: 01625 879376 Email: aah@hattonassoc.co.uk