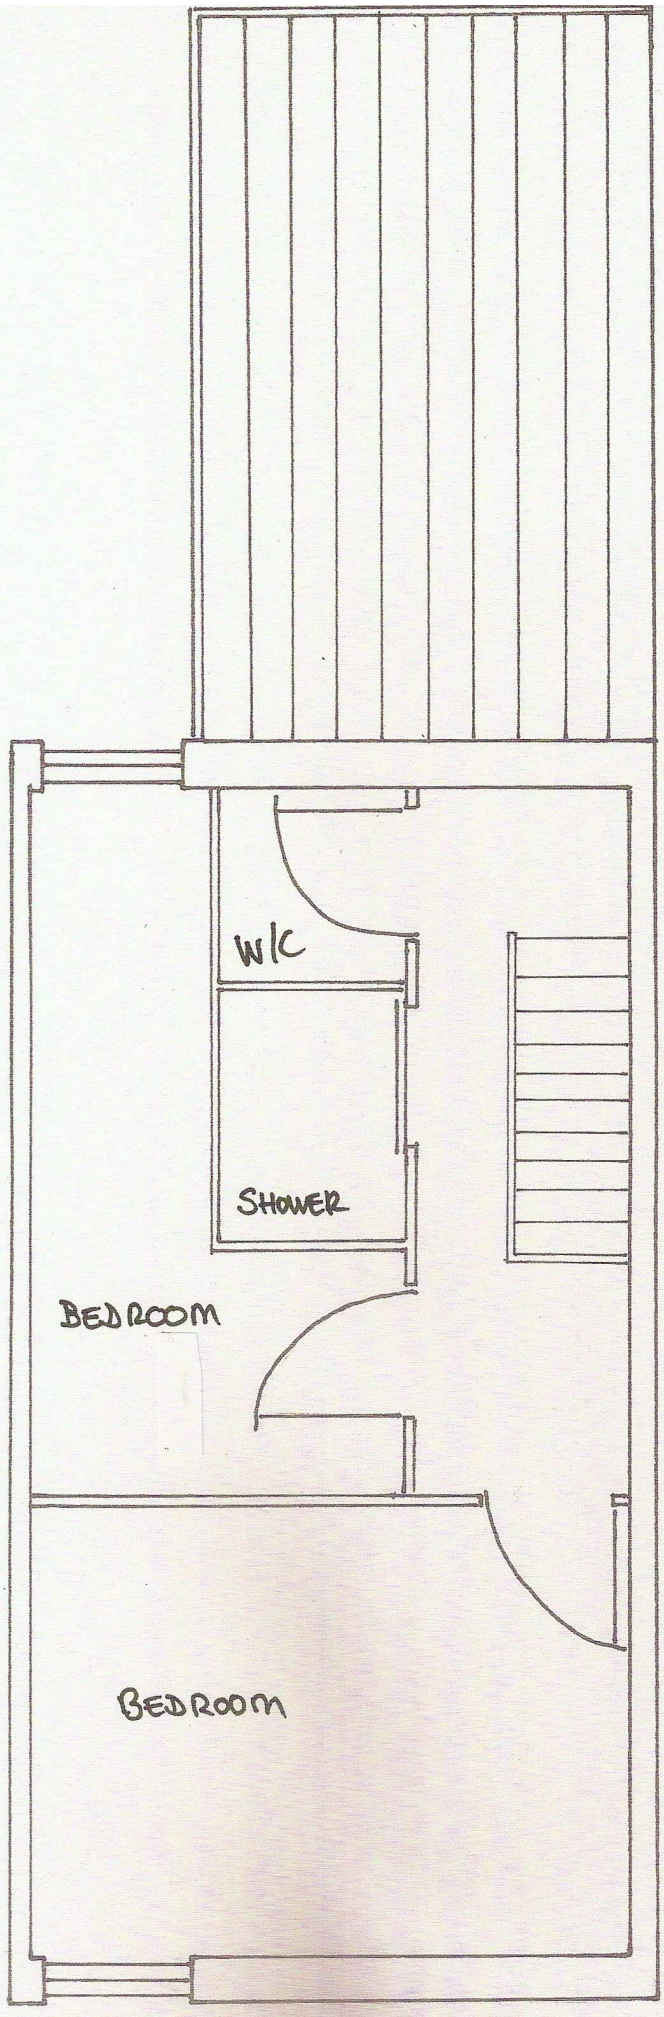

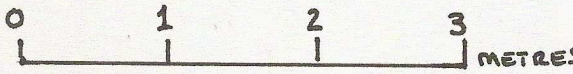

SCALE BAR

PROJECT	918 ROCHDALE ROAD
PLAN TITLE	SECOND FLOOR PLAN
PLAN NO.	FLR003
REVISION	-
SCALE	1:50
STATUS	EXISTING