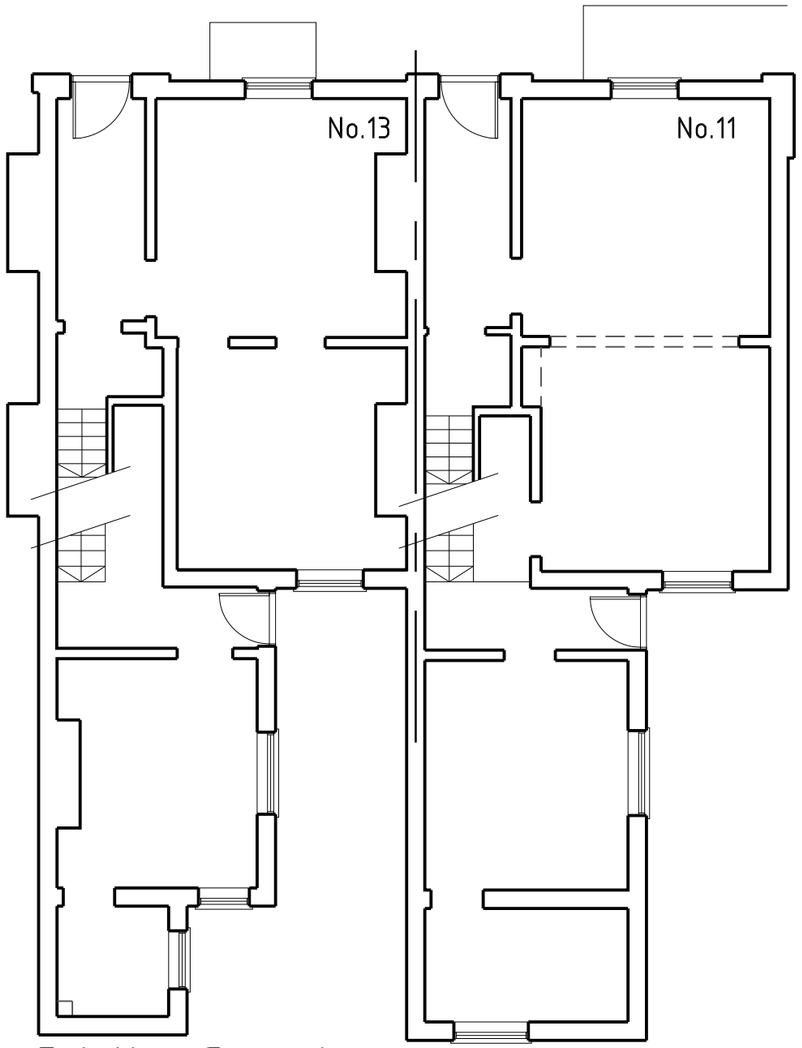

Existing Ground

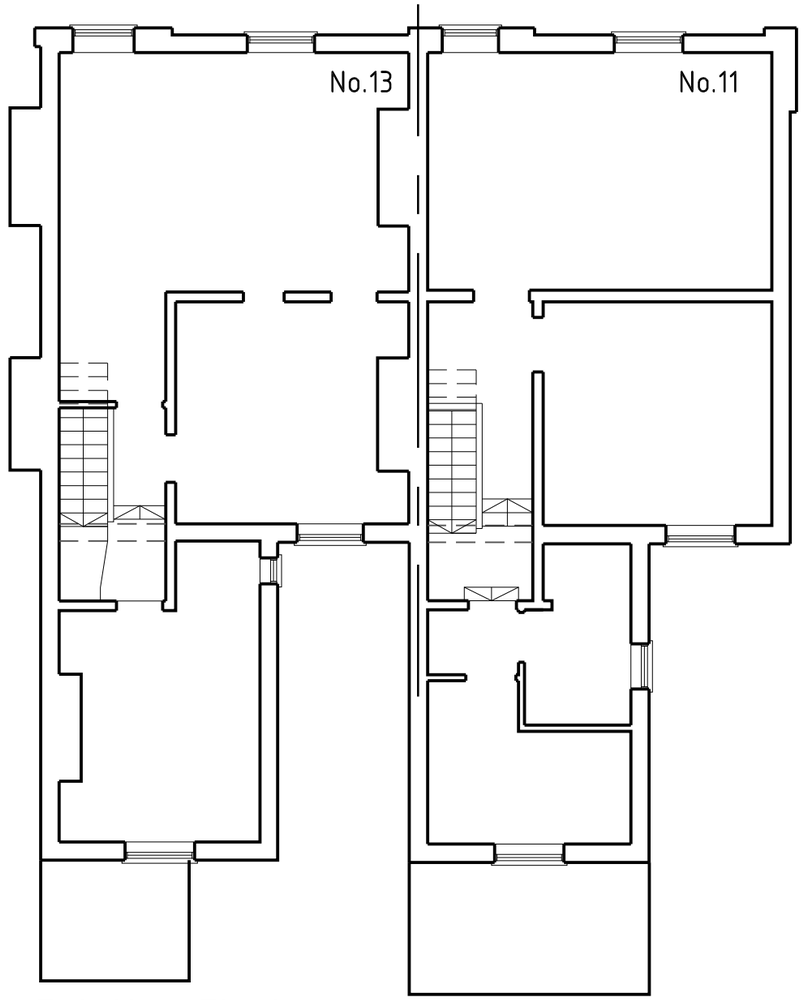

Existing First

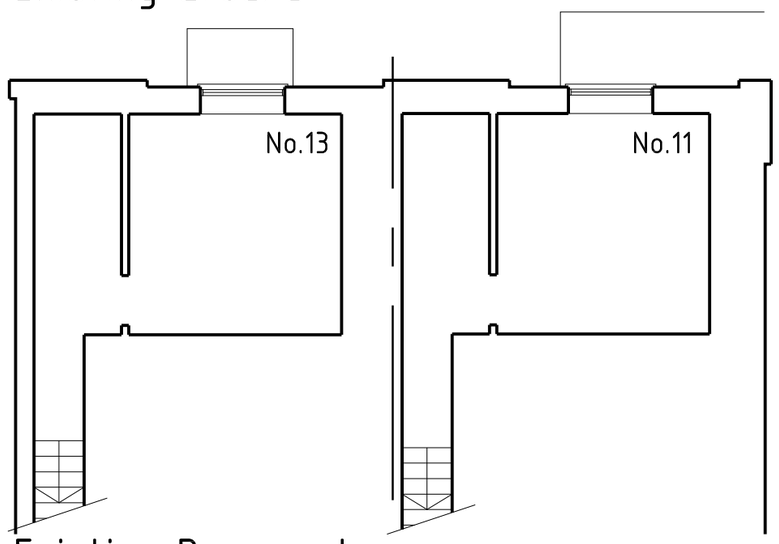

Existing Basement

SCALE m 0 1 2 3 4 5 6 7 8 9 10

1:100

drawing status PLANNING

revisions

A	14/4/14	Additional information added.

Survey drawn as per site visit during initial building / site preparation works.

job no 0247
dwg no 102
revision A

site name 11 to 13 Middleton Road, Crumpsall

dwg title Existing Floor Plans

scale 1:100@a3
date 21/01/14
drawn by dc

darrencurry architects
19b jack lane
davenham
northwich
cheshire
cw9 8la
t: 07988 204649
e:d.curry@darrencurryarchitects.co.uk
www.darrencurryarchitects.co.uk