

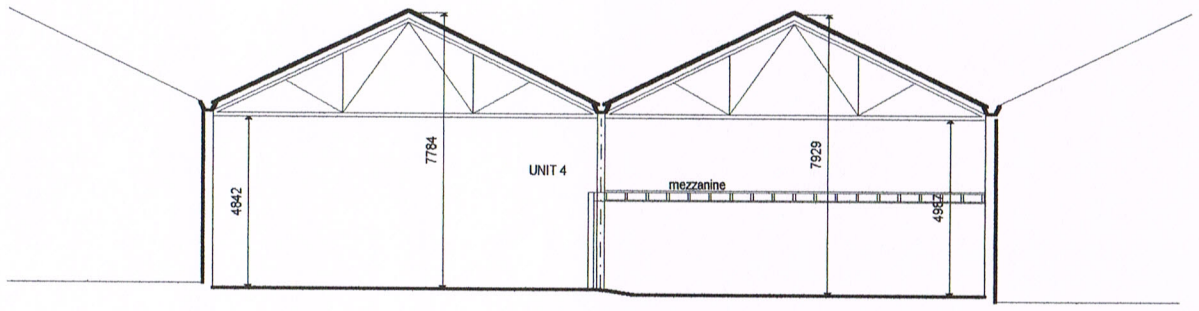


SECTION 1-1

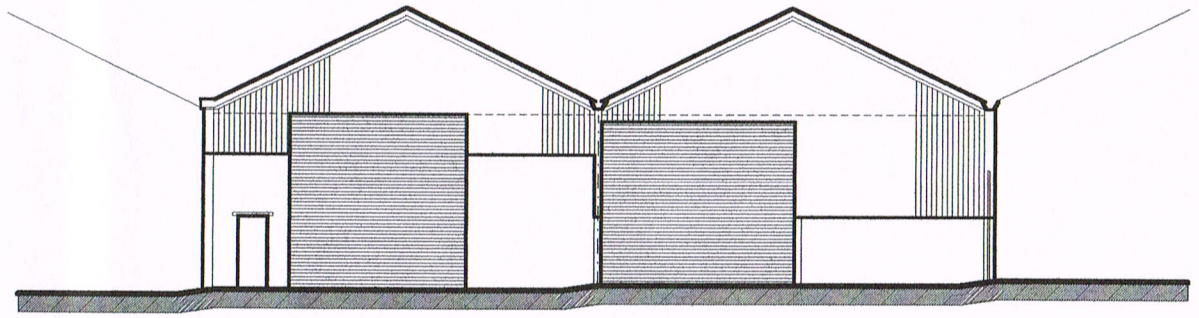


FRONT ELEVATION

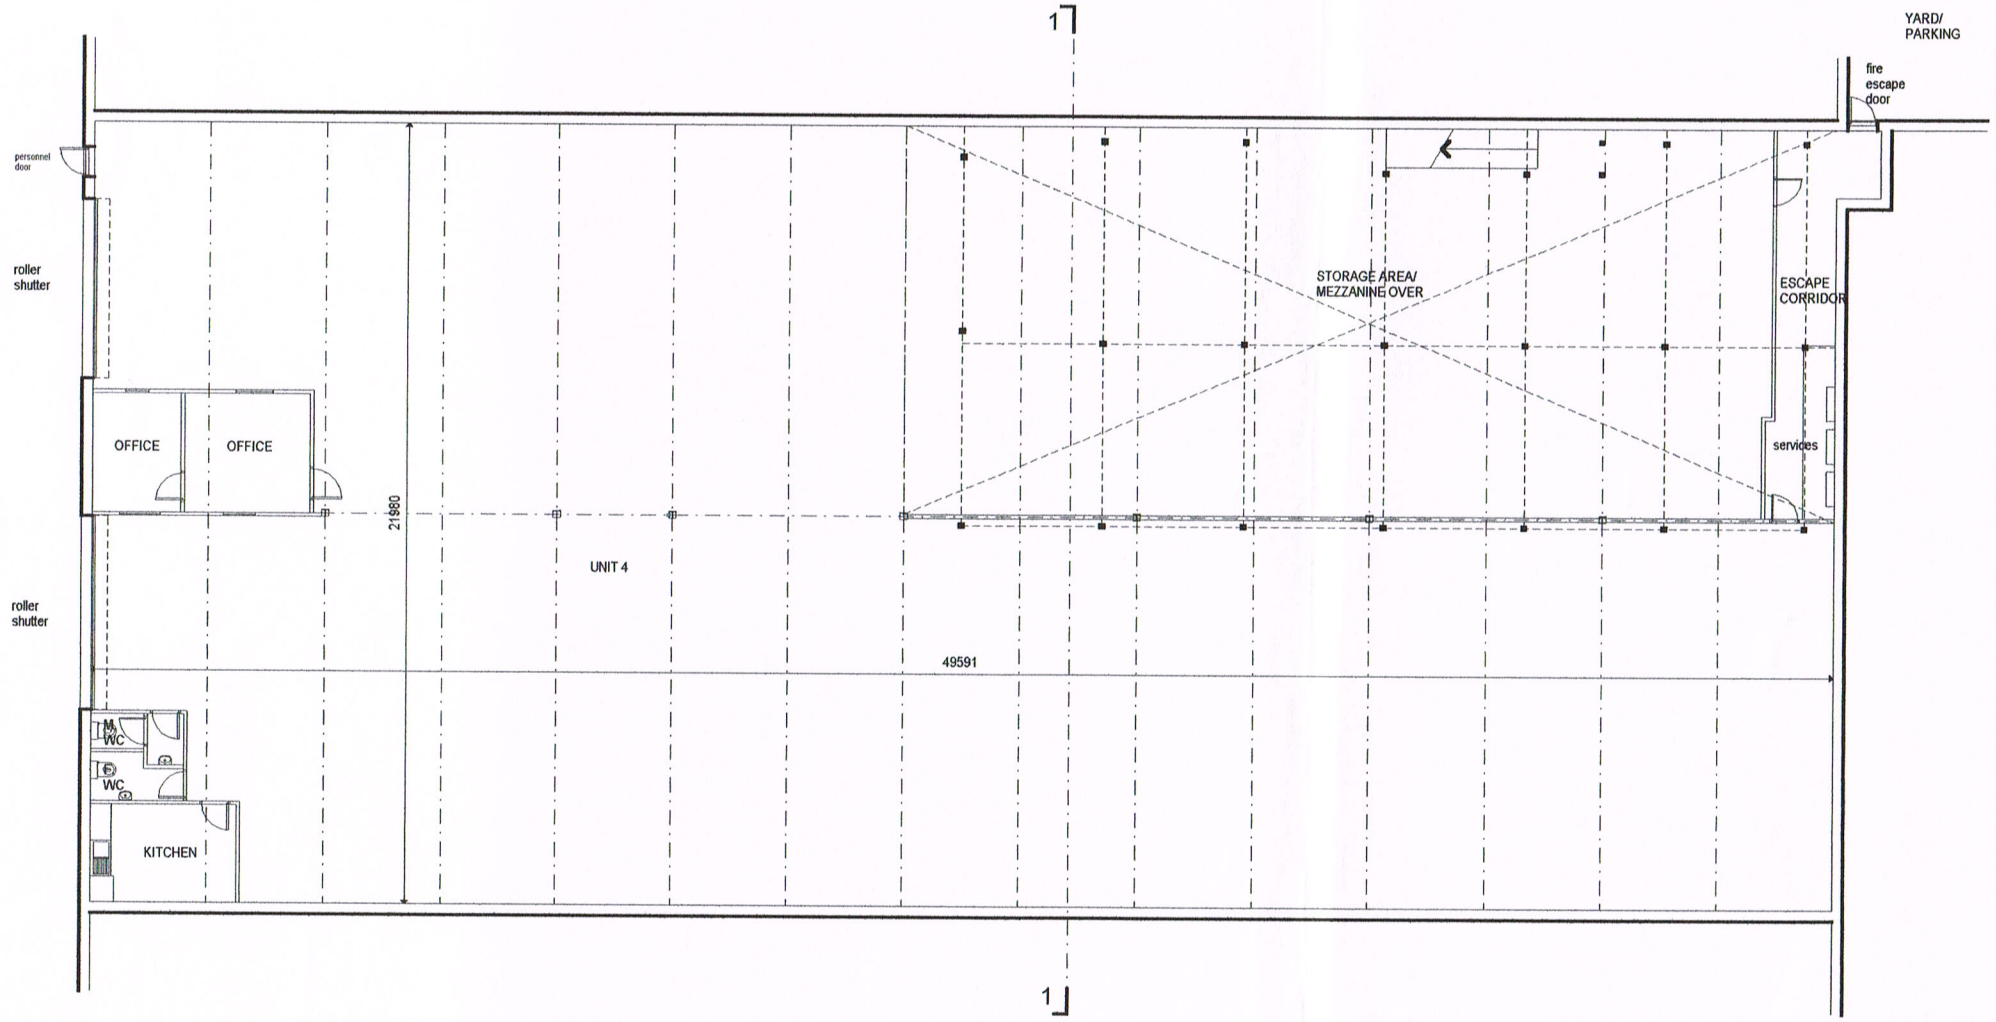

EXISTING FLOOR PLAN

0 1 2 4 6 8 10

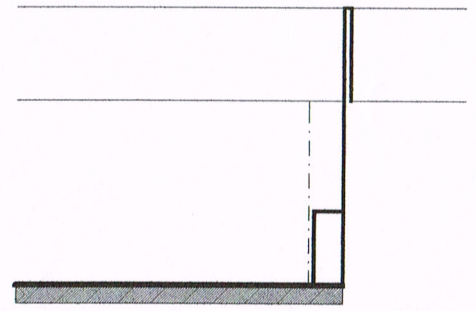

YARD ELEVATION

1:100 @ A1 PAPER SIZE

THIS IS NOT A WORKING DRAWING.
SOME AREAS OF THE BUILDING MAY NOT HAVE BE ACCESSIBLE AT THE TIME OF SURVEY AND THEREFORE ASSUMPTIONS MADE IN ORDER TO PRODUCE THE LAYOUT. ALL CRITICAL DIMENSIONS MUST BE CHECKED AND CONFIRMED ON SITE.

Dwg Title	**EXISTING FLOOR PLAN**
Job	UNIT 4 FROXMER STREET GORTON
Client	RAMMON GROUP PROPERTIES LTD
Dwg No.	584/11
Scale	1:100
Date	SEP 2013

Tom Lockwood M.C.I.A.T.
Architectural Technologist + Building Design Consultant

Crape Cottage
82 Crape Lane
Croston
PR26 9HB
Tel (01772) 601182