Notes

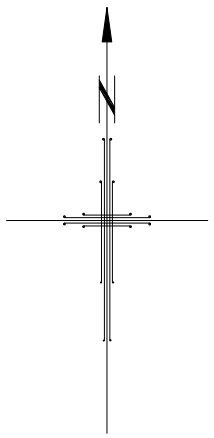

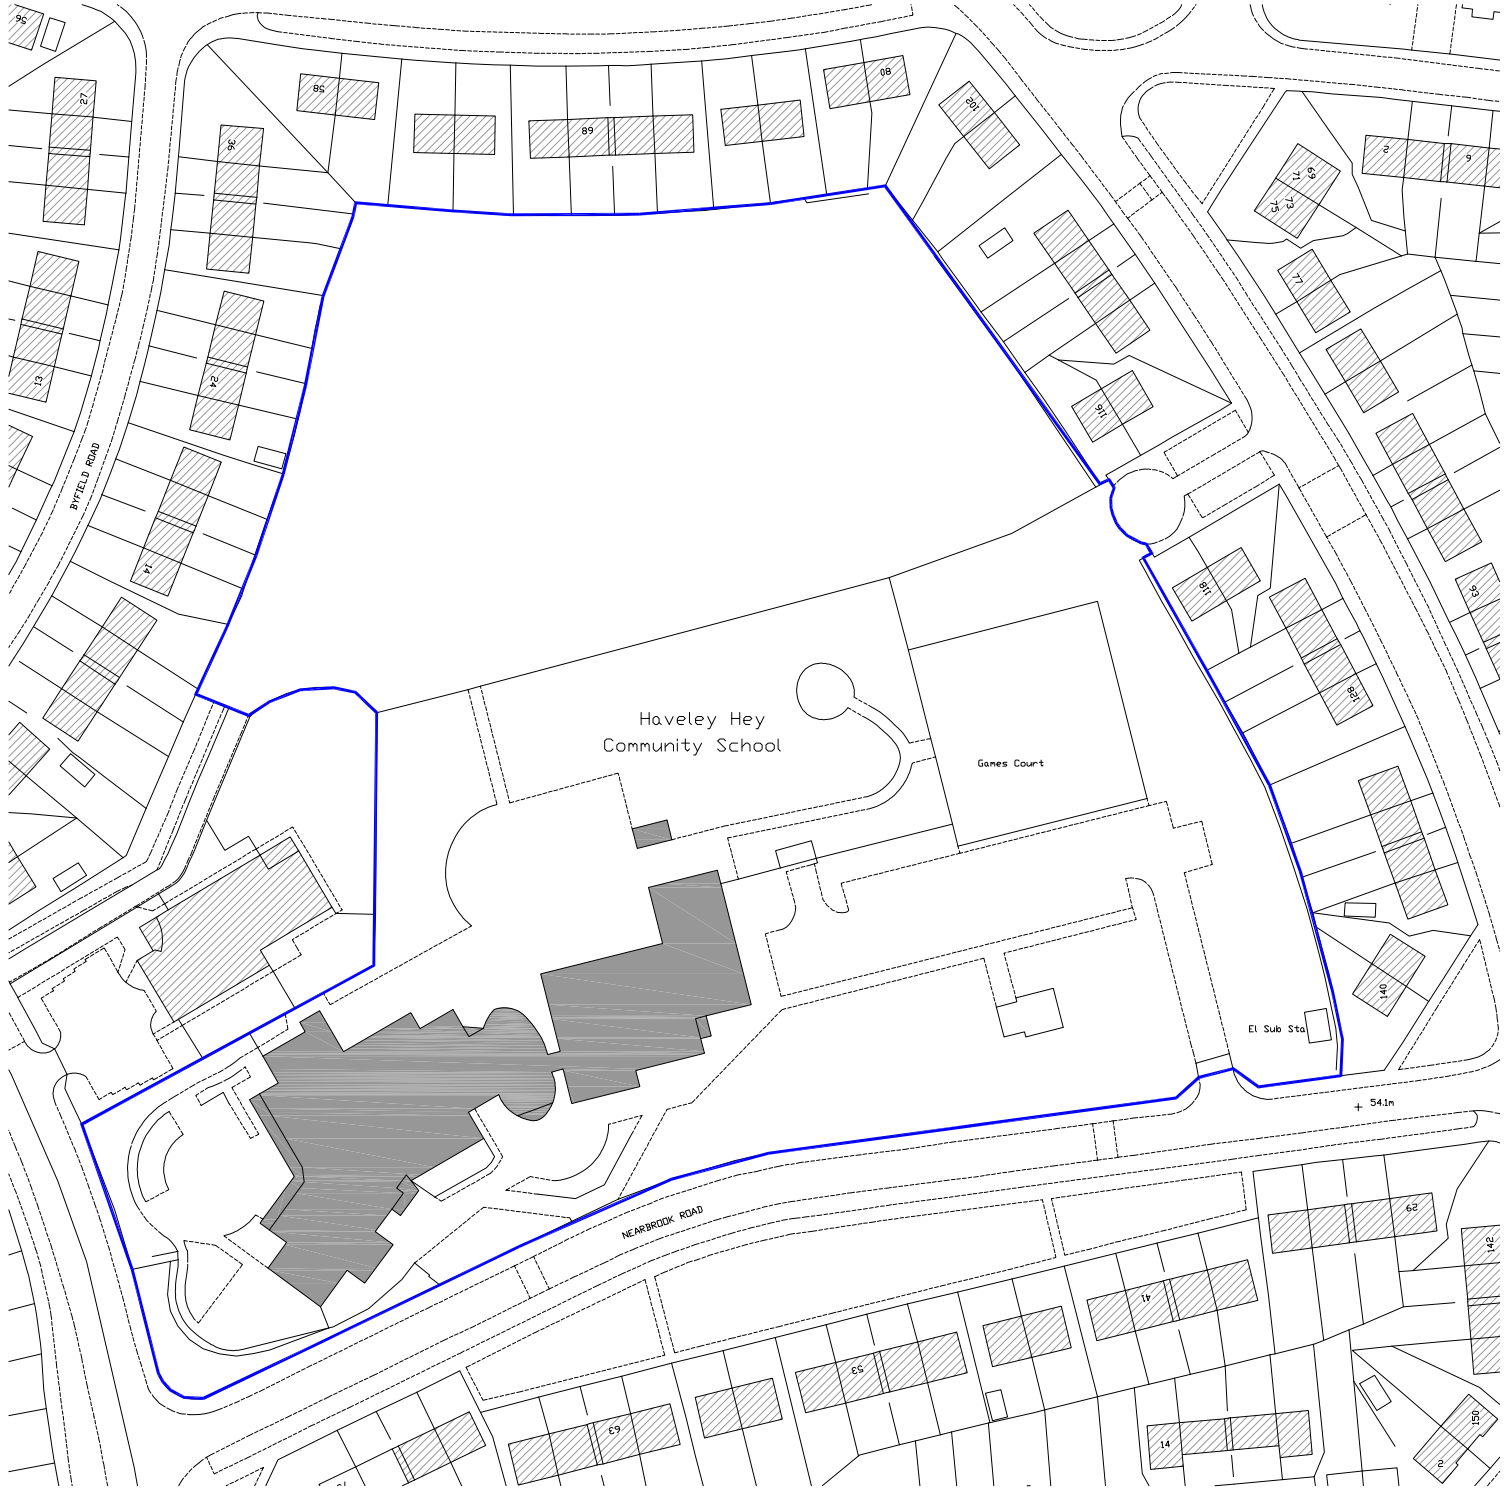

KEY

Line indicates extent of school boundary

Hatch indicates existing school building

Hatch indicates surrounding building

OS Plan

Scale 1:1250 @A3

rev	description	date	dr by	ap by
original by				
MW		16.01.14		

Building Consultancy

Aedas Building Consultancy Ltd
Colmore Plaza
20 Colmore Circus
Queensway, Birmingham
B4 6AT, United Kingdom

T +44(0)121 4561591
E birmingham@aedas.com
aedas.com/buildingconsultancy

client	The School Governors of Haveley Hey Community School, Benchill
project	School Extension
drawing	OS Plan
project number	2013.01133.007
scale	1:1250 @A3
drawing number	P01
rev	
issue status	Planning

This drawing is to be read in conjunction with all related drawings. All dimensions must be checked and verified on site before commencing any work or producing shop drawings. The originator should be notified immediately of any discrepancy.
This drawing is copyright and remains the property of Aedas.

The School Governors of Haveley Hey Community School, Benchill

School Extension

BC.MAN.2013.01133.007

0 10m 20m 50m

1:1250