

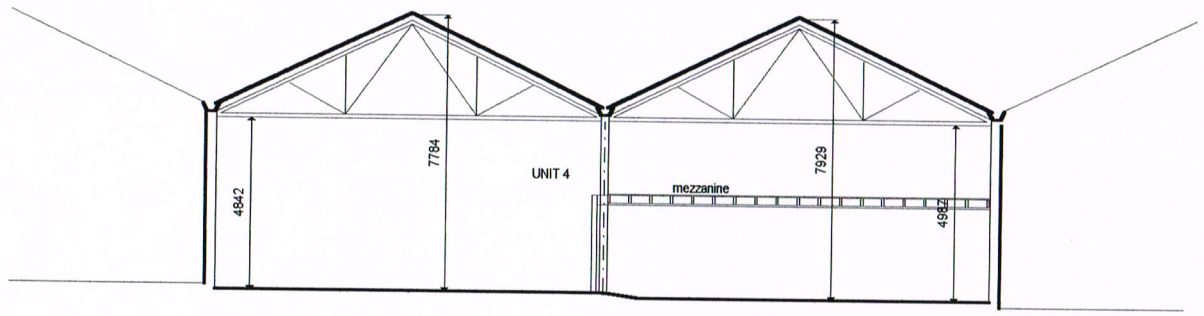


SECTION 1-1

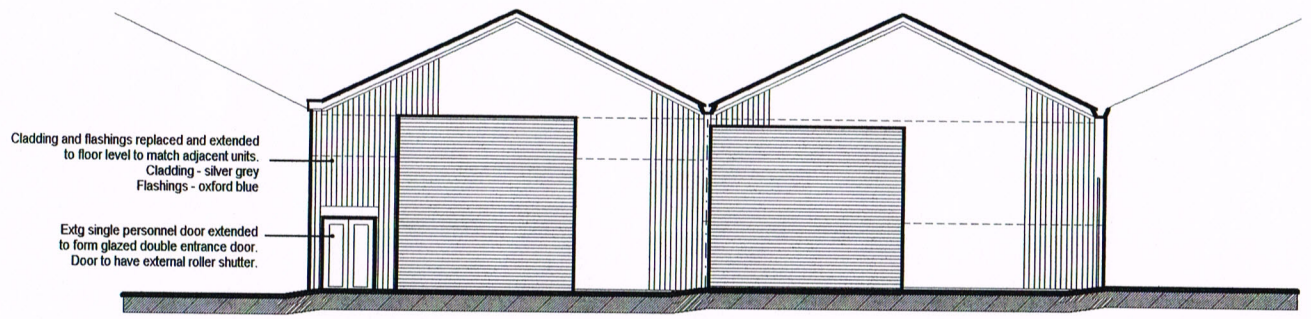


FRONT ELEVATION

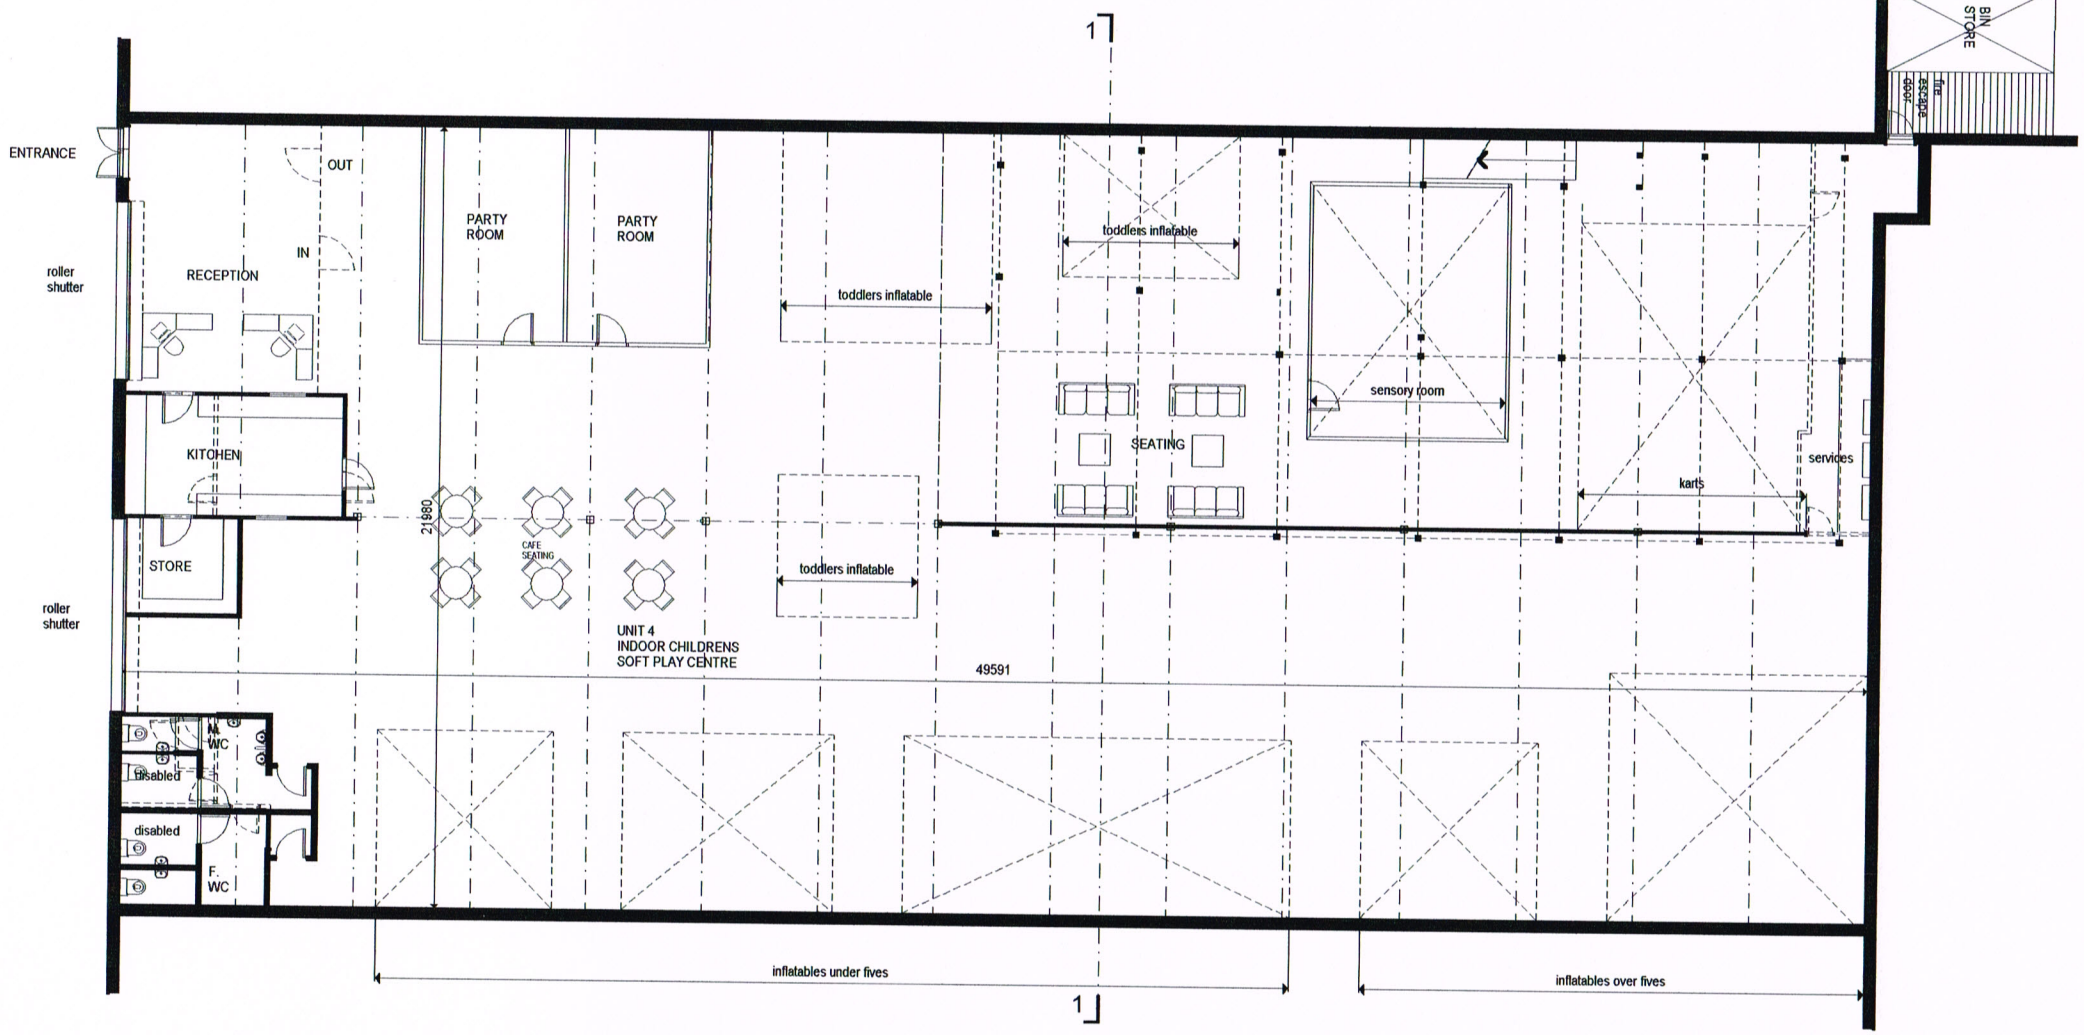

PROPOSED FLOOR PLAN

0 1 2 4 6 8 10

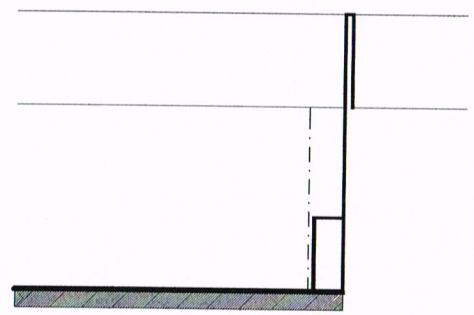

YARD ELEVATION

1:100 @ A1 PAPER SIZE

THIS IS NOT A WORKING DRAWING.
SOME AREAS OF THE BUILDING MAY NOT HAVE BE ACCESSIBLE AT THE TIME OF SURVEY AND THEREFORE ASSUMPTIONS MADE IN ORDER TO PRODUCE THE LAYOUT.
ALL CRITICAL DIMENSIONS MUST BE CHECKED AND CONFIRMED ON SITE.
THE MEANS OF ESCAPE ROUTES ARE SUBJECT TO BUILDING REGULATIONS APPROVAL

Drg.Title	**PROPOSED FLOOR PLAN**
Job	UNIT 4 FROXMER STREET GORTON
Client	RAMMON GROUP PROPERTIES LTD
Drg.No.	584/13C
Scale	1:100
Date	OCT 2013

Tom Lockwood M.C.I.A.T.
Architectural Technologist + Building Design Consultant
Grape Cottage
53 Grape Lane
Croston
PR26 9RH
Tel (01772) 601182