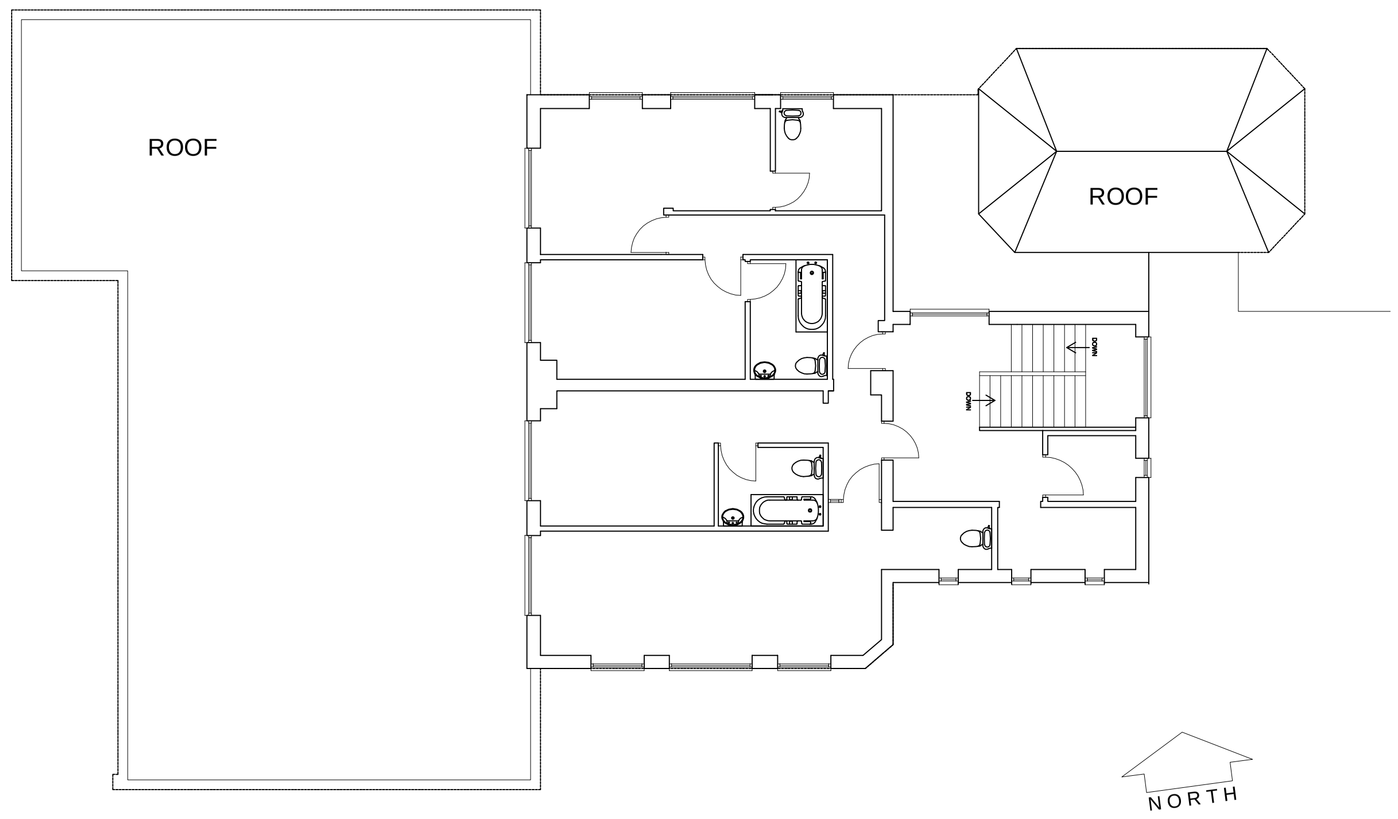

FIRST FLOOR PLAN

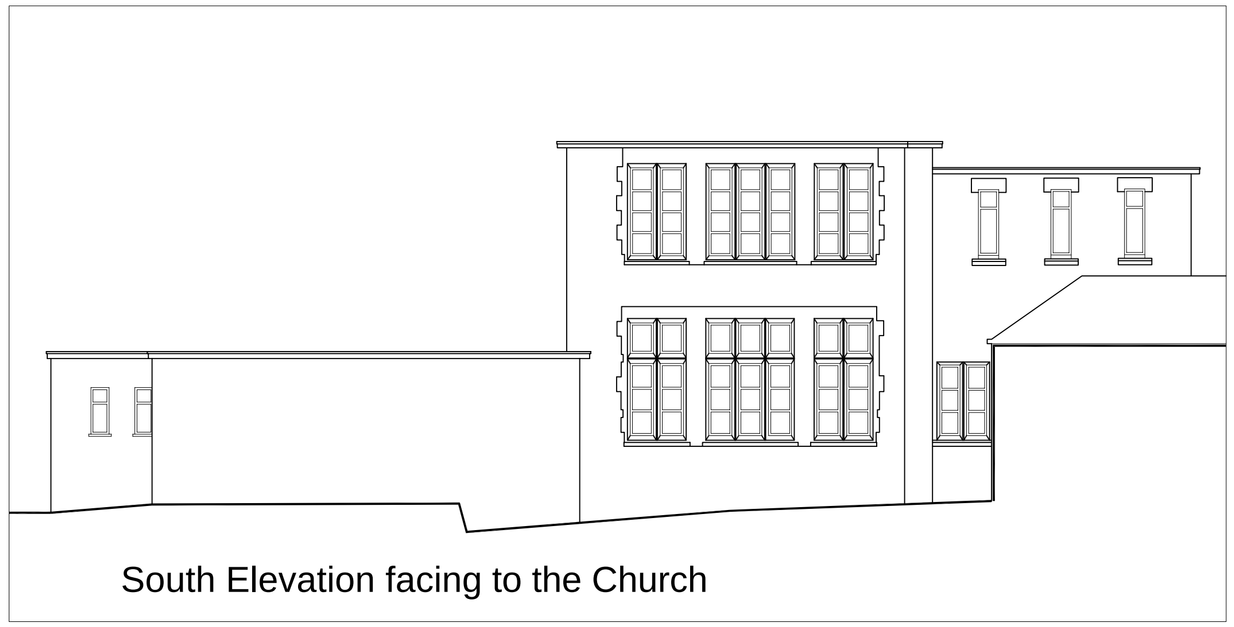

South Elevation facing to the Church

NOTES:

CONTRACTORS MUST VERIFY ALL DIMENSIONS ON SITE BEFORE COMMENCEMENT OF ANY WORK OR PREPARING MANUFACTURING DRAWINGS

DO NOT SCALE FROM THIS DRAWING

ANY DISCREPANCIES ON THIS DRAWING ARE TO BE NOTIFIED TO THE ARCHITECT IMMEDIATELY

HATTRELL DS ONE ARCHITECTS LLP COPYRIGHT

REV	AMENDMENT	DATE	CHKD

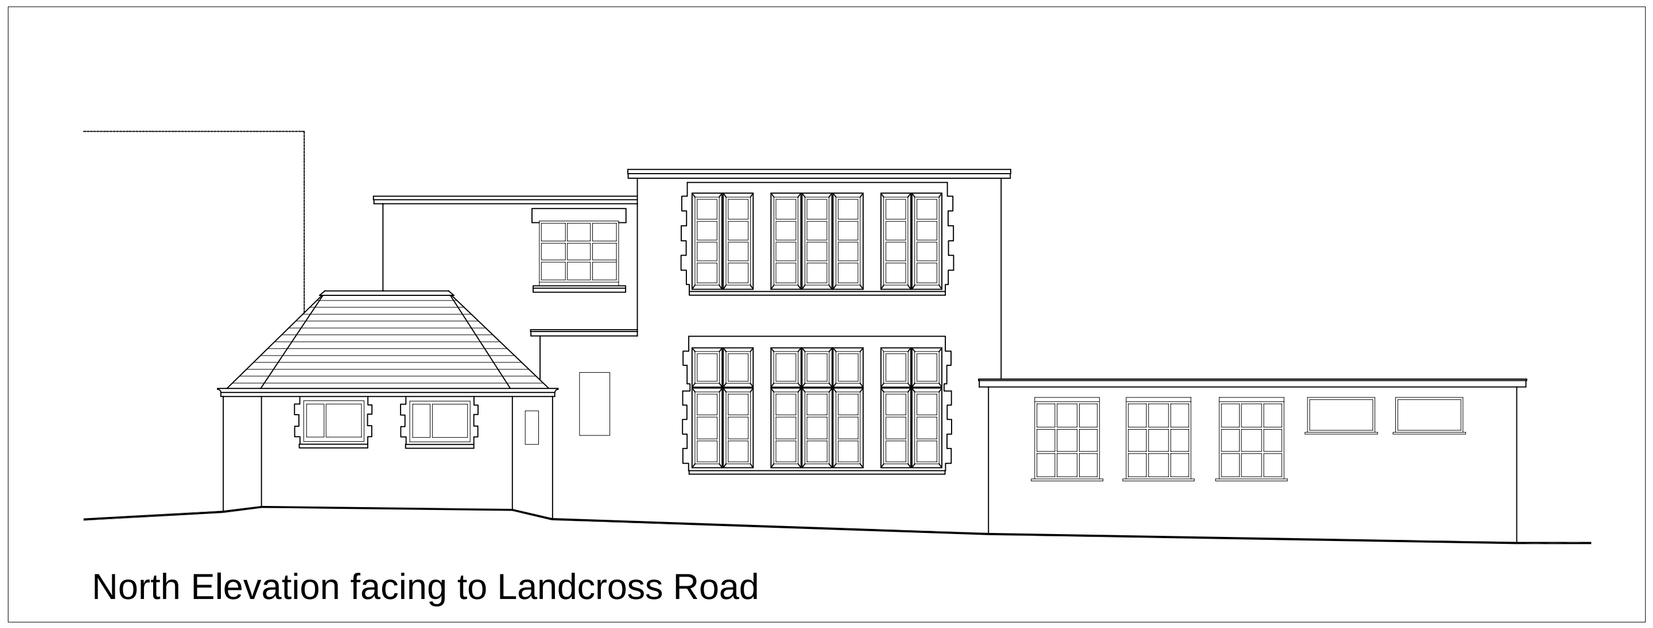

North Elevation facing to Landcross Road

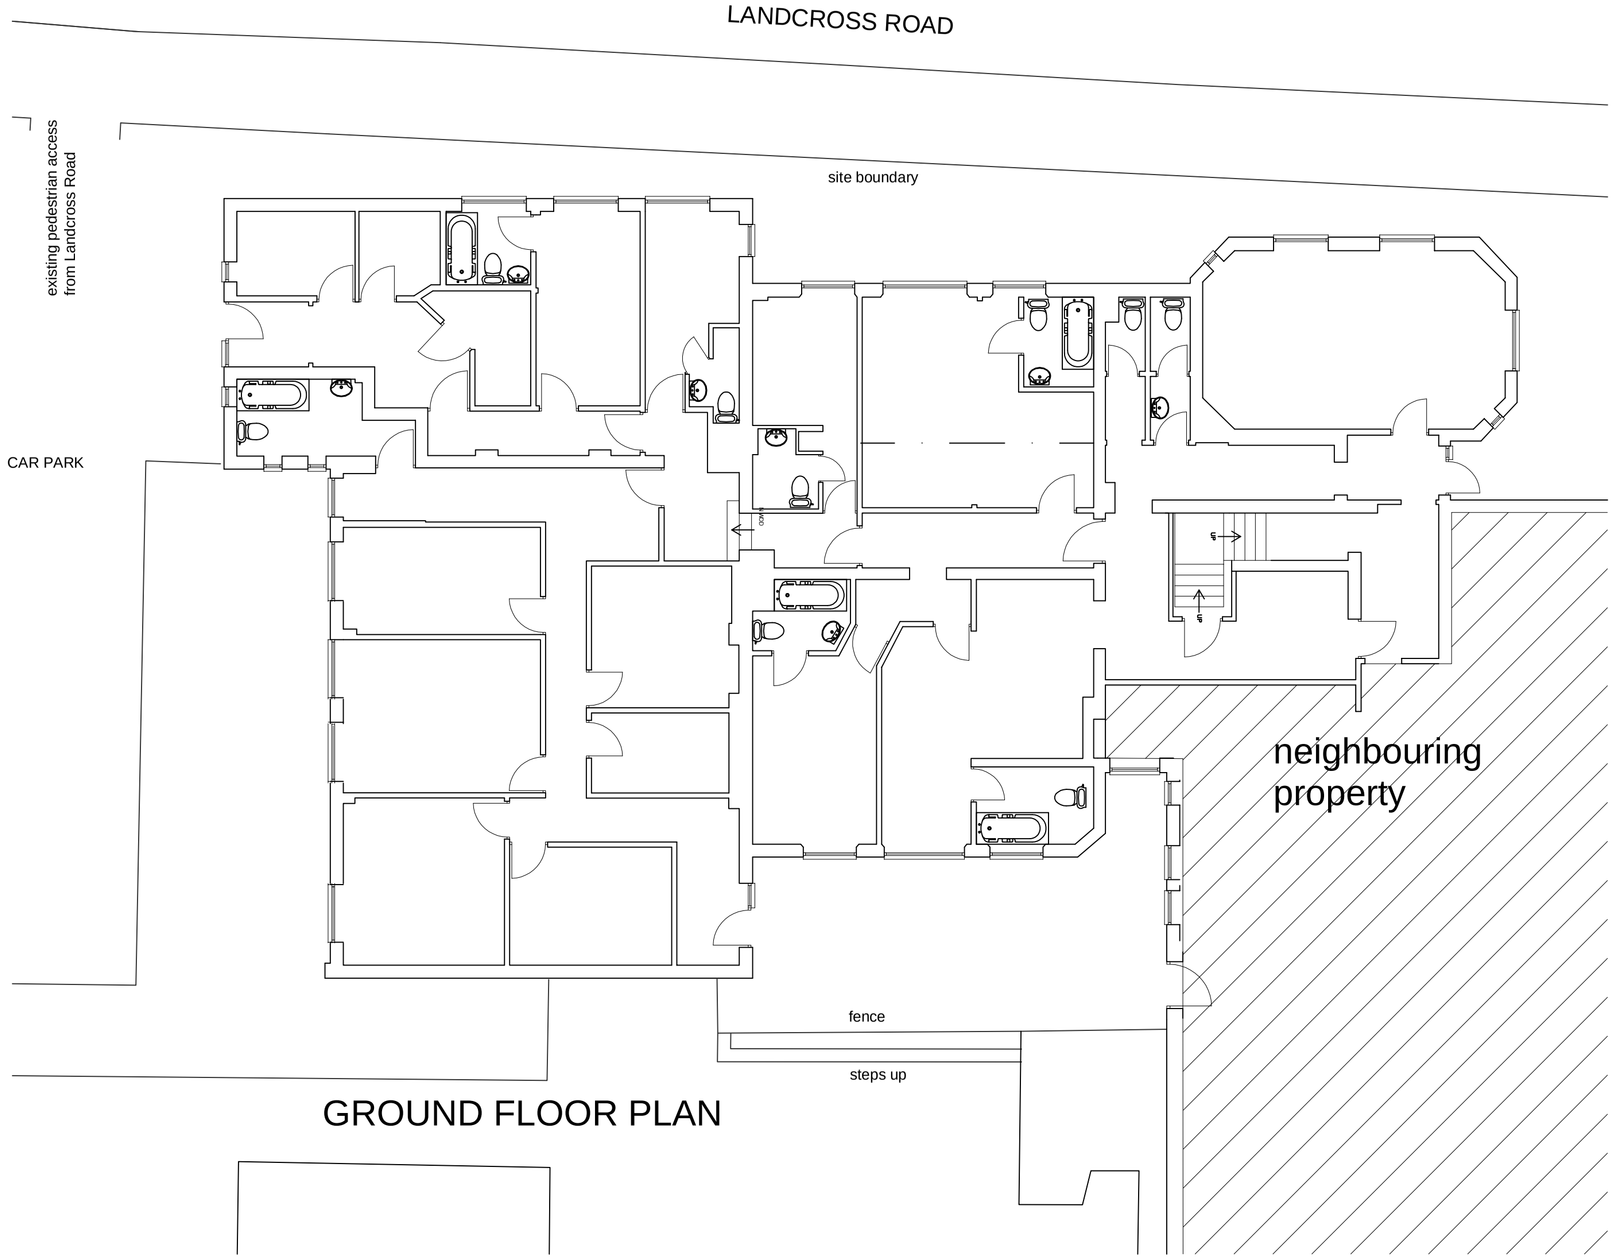

GROUND FLOOR PLAN

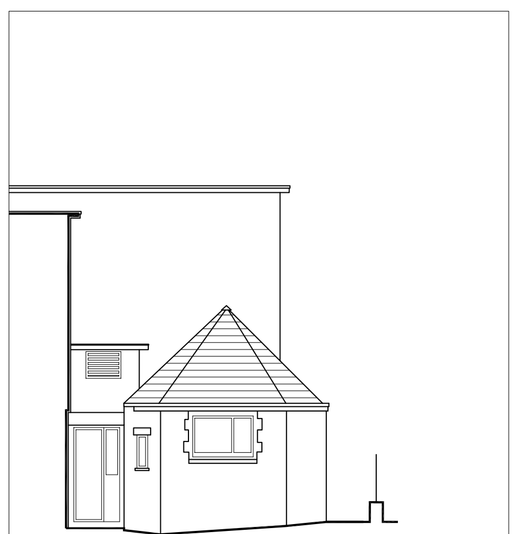

East Elevation



West Elevation

HATTRELL DS ONE
Architects LLP
CHARTERED ARCHITECTS

MANCHESTER
ARTHUR HOUSE CHORLTON STREET MANCHESTER M1 3EJ
TELEPHONE 0161 236 3523 FACSIMILE 0161 228 7801
e-mail: design@hattrelldsone.co.uk / www.hattrelldsone.co.uk

COVENTRY
1 COPTHALL HOUSE STATION SQUARE COVENTRY CV1 2FQ
TELEPHONE 02476 226 446 FACSIMILE 02476 520 460

CLIENT
Forshaw Land and Development

PROJECT
Landcross Road
Fallowfield
Manchester

DRAWING TITLE
EXISTING BUILDING

SCALE @A1	DRAWN BY	CHECKED	DATE
1:100	KJ	-	17-09-13

DRAWING No	REVISION
2367-02-10	-