


It is the clients responsibility under the Party Wall Act 1997 to advise the adjoining neighbour(s) of any structural alterations or boundary issues. JK Tecnical Services (NW) Ltd cannot be held responsible for any failure to do so.

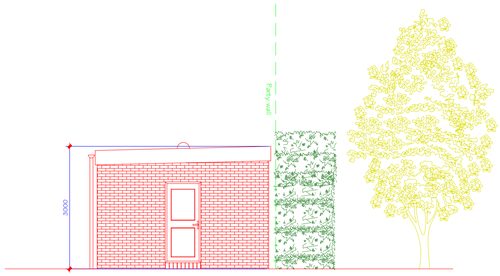


Proposed R/H side elevation

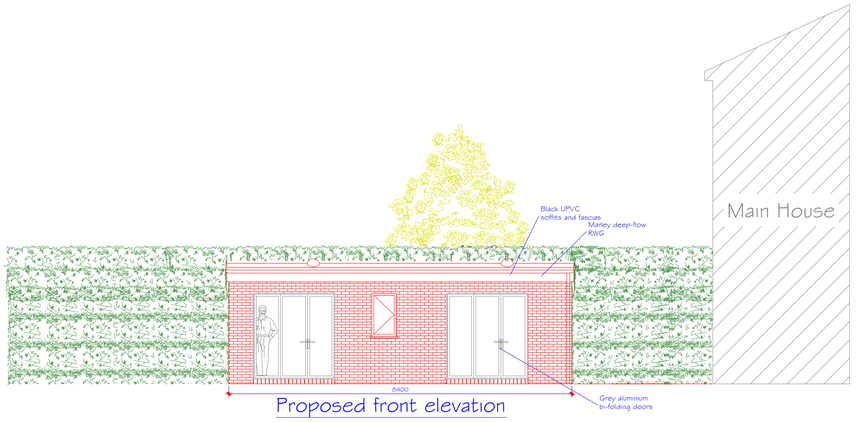


Proposed front elevation

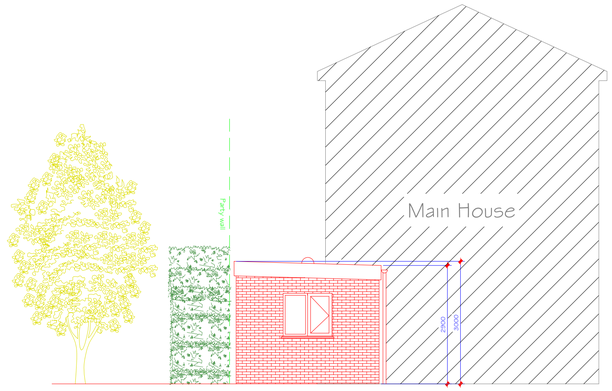

Proposed L/H side elevation

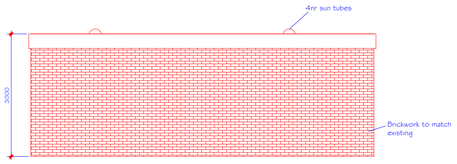

Proposed rear elevation

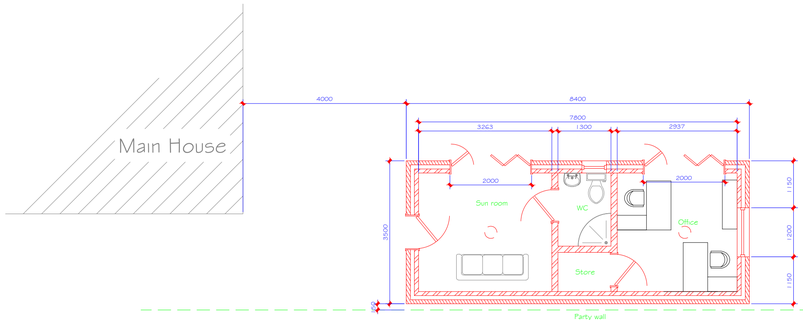


Proposed plan elevation

Total area 29.4m2




Pictorial Rear Elevation of the existing garage

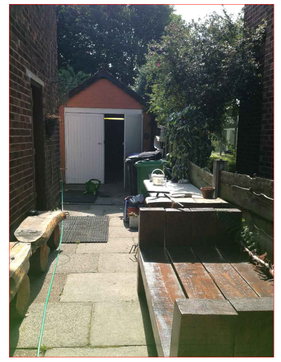


Pictorial Rear Elevation of the existing garage



Existing OS Map 1:1250

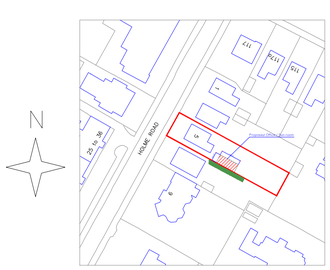

Proposed OS Map 1:1250

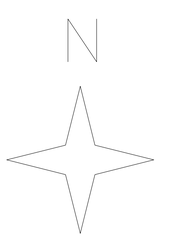

OS Map 1:500



This drawing is copyright & the property of JK Technical Services (NW) Ltd & must not be copied in whole or in part without their written permission. Do not scale from drawing. Check all dimensions on site.

Rev | Date | Description

Issued For : INFORMATION PURPOSES ONLY

Client
Miss. Penny Bailey

Project
Proposed detached office / sun-room
5 Holme Rd, Didsbury. M20 2TX

Scheme - Drawing Title
Proposed Plans & Elevations

02 . Date 9.10.13
Drawing No. Revision Scale 1:75 @A1

JK TECH SERVS
Tel: 0161 728 5730
Mobile: 07741175755
www.jktechservs.co.uk