

384300

BLOCK LOCATION PLAN
(1:1250)

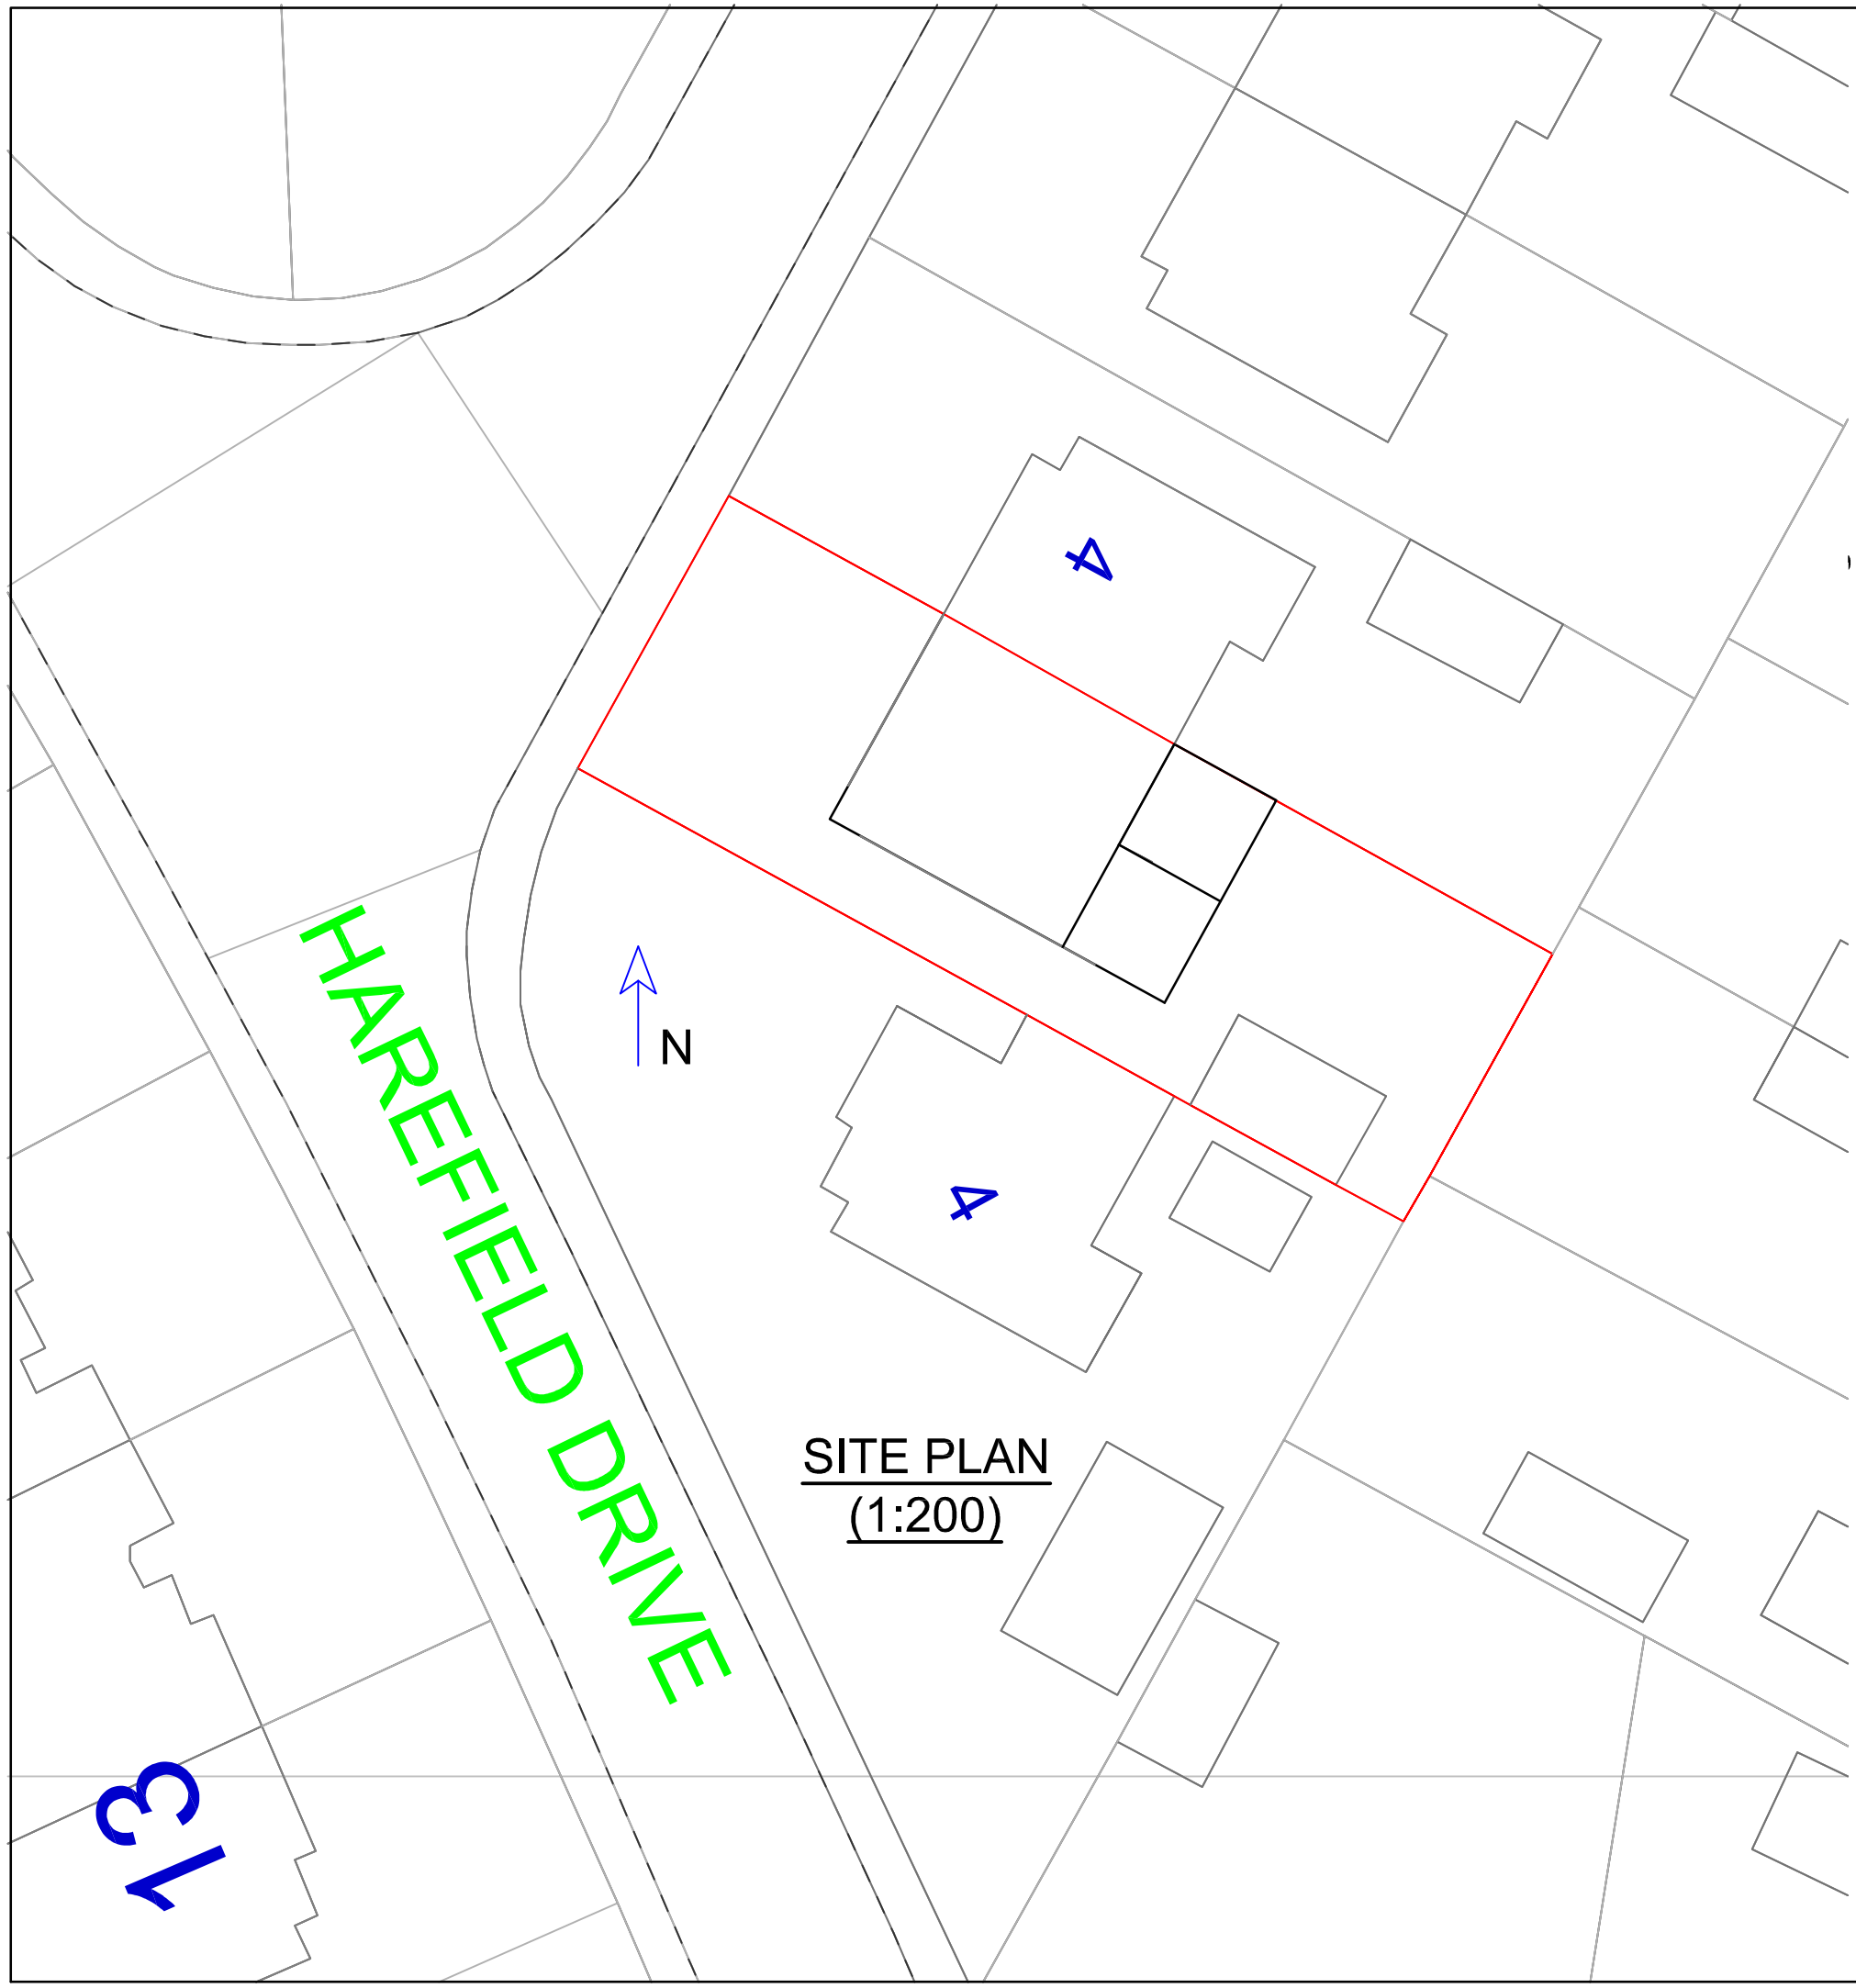

SITE PLAN
(1:200)

NOTES:
1. DO NOT SCALE FROM THIS DRAWING.
2. THIS DRAWING TO BE READ IN CONJUNCTION WITH ALL RELEVANT DESIGN DRAWINGS AND SPECIFICATION NOTES - PARTICULARLY THE 'GENERAL NOTES'.
3. ALL DIMENSIONS TO BE CONFIRMED ON SITE.

CLIENT MR V CROCI

PROJECT PROPOSED REAR EXTENSION
2 WHITEHAVEN GARDENS
DIDSBURY, M20 2SY

TITLE SITE & BLOCK PLANS

SCALE: 1:50

DATE FEB 2014

SHEET SIZE A3

PLANS & SOLUTIONS
DESIGN PRACTICE

Tel. 07919 191751

Email : plansandsolutions@gmail.com

DWG No. P07