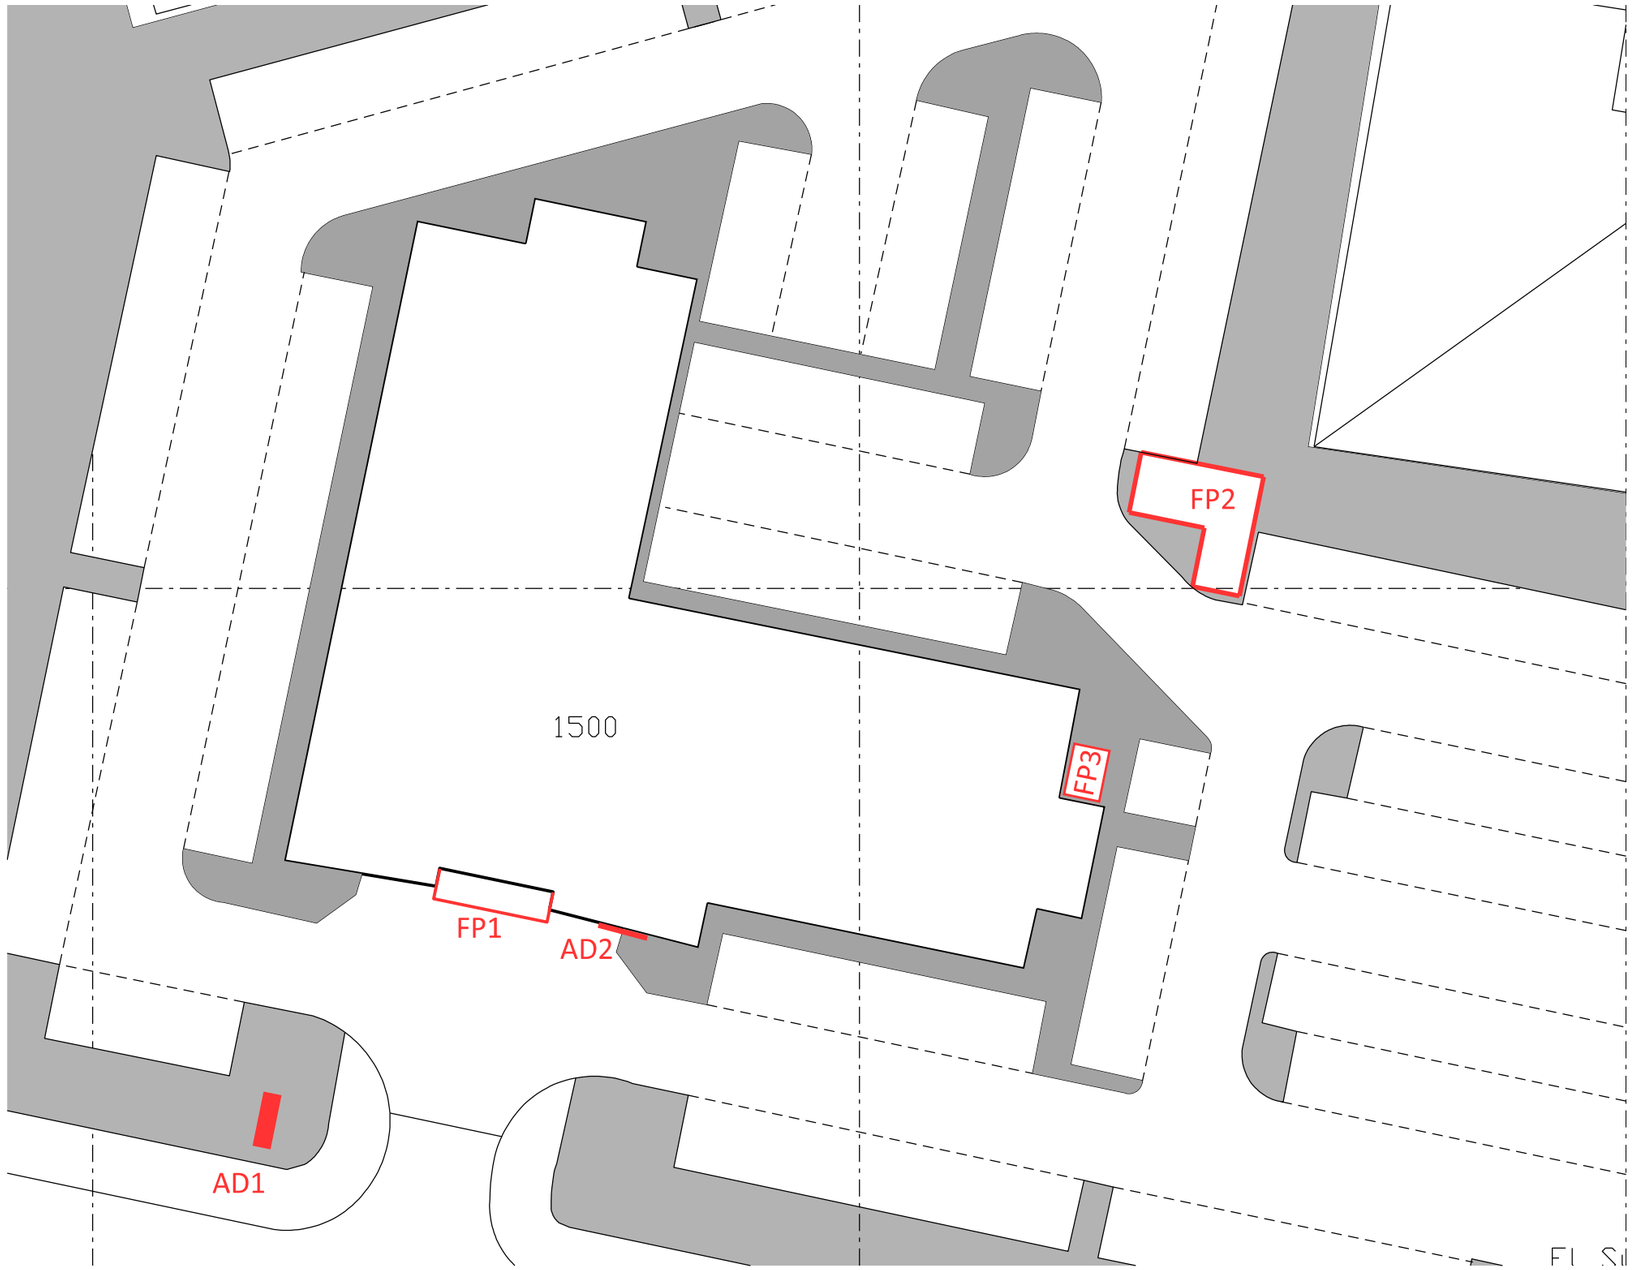

PROPOSAL LOCATION KEY

AD1- ADVERTISING CONSENT
NEW TOTEM SIGN
DRAWING 30_401

AD2 - ADVERTISING CONSENT
HIGH LEVEL FASICA SIGN
DRAWING 30_401

FP1 - FULL PLANNING APPLICATION
NEW GLAZED ENTRANCE LOBBY
DRAWING 30_402

FP2 - FULL PLANNING APPLICATION
NEW CYCLE SHELTER
DRAWING 30_403

FP3 - FULL PLANNING APPLICATION
NEW SMOKING SHELTER
DRAWING 30_404

FP4 - FULL PLANNING APPLICATION
NEW SATELITE LOCATION
REFER TO DOC '1500_Aviator_Way_Satellite'

CLIENT LOGO:

COSTAIN

COPYRIGHT OF THIS DRAWING IS VESTED IN THE ARCHITECT AND IT MUST NOT BE COPIED OR REPRODUCED WITHOUT CONSENT. FIGURED DIMENSIONS ONLY ARE TO BE TAKEN FROM THIS DRAWING. ALL CONTRACTORS MUST VISIT THE SITE AND BE RESPONSIBLE FOR TAKING AND CHECKING ALL DIMENSIONS RELATIVE TO THEIR WORK. SPACE INVADER DESIGN LTD ARE TO BE ADVISED OF ANY VARIATION BETWEEN DRAWINGS AND SITE CONDITIONS.
DO NOT SCALE OFF THIS DRAWING ..... IF IN DOUBT ASK

LOCATION/BUILDING PLAN:

REVISION:	DETAILS:	DATE:
A	RED HATCHES UPDATED	DATE:

PROJECT: 1500 AVIATOR WAY

CLIENT: COSTAIN

DRAWING TITLE: PROPOSALS LOCATION PLAN

PROJECT NUMBER:	DRAWING NUMBER:
130929	00-002
SCALE: 1:500@A3	REVISION: A
DRAWN DATE: 28.02.14	DRAWN BY: HP
ISSUE: PLANNING	CHECKED: -

SpaceInvader

3RD FLOOR, THE CHAMBERS, 13 POLICE STREET, MANCHESTER M2 7LQ

OFFICE 0161 819 2504
EMAIL INFO@SPACEINVADERDESIGN.CO.UK
WEB WWW.SPACEINVADERDESIGN.CO.UK