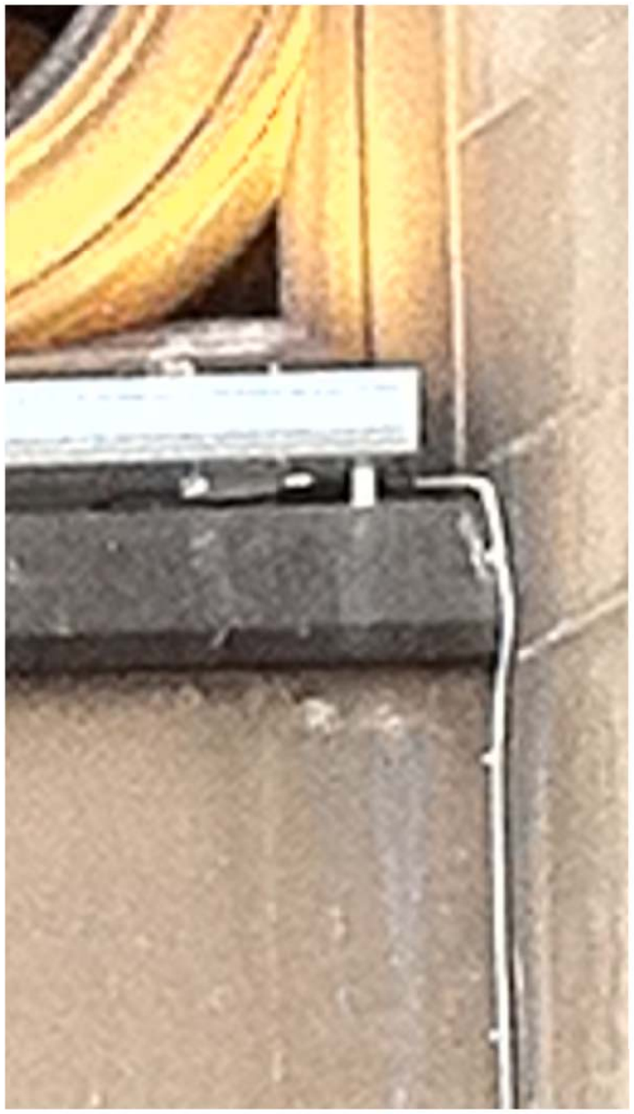

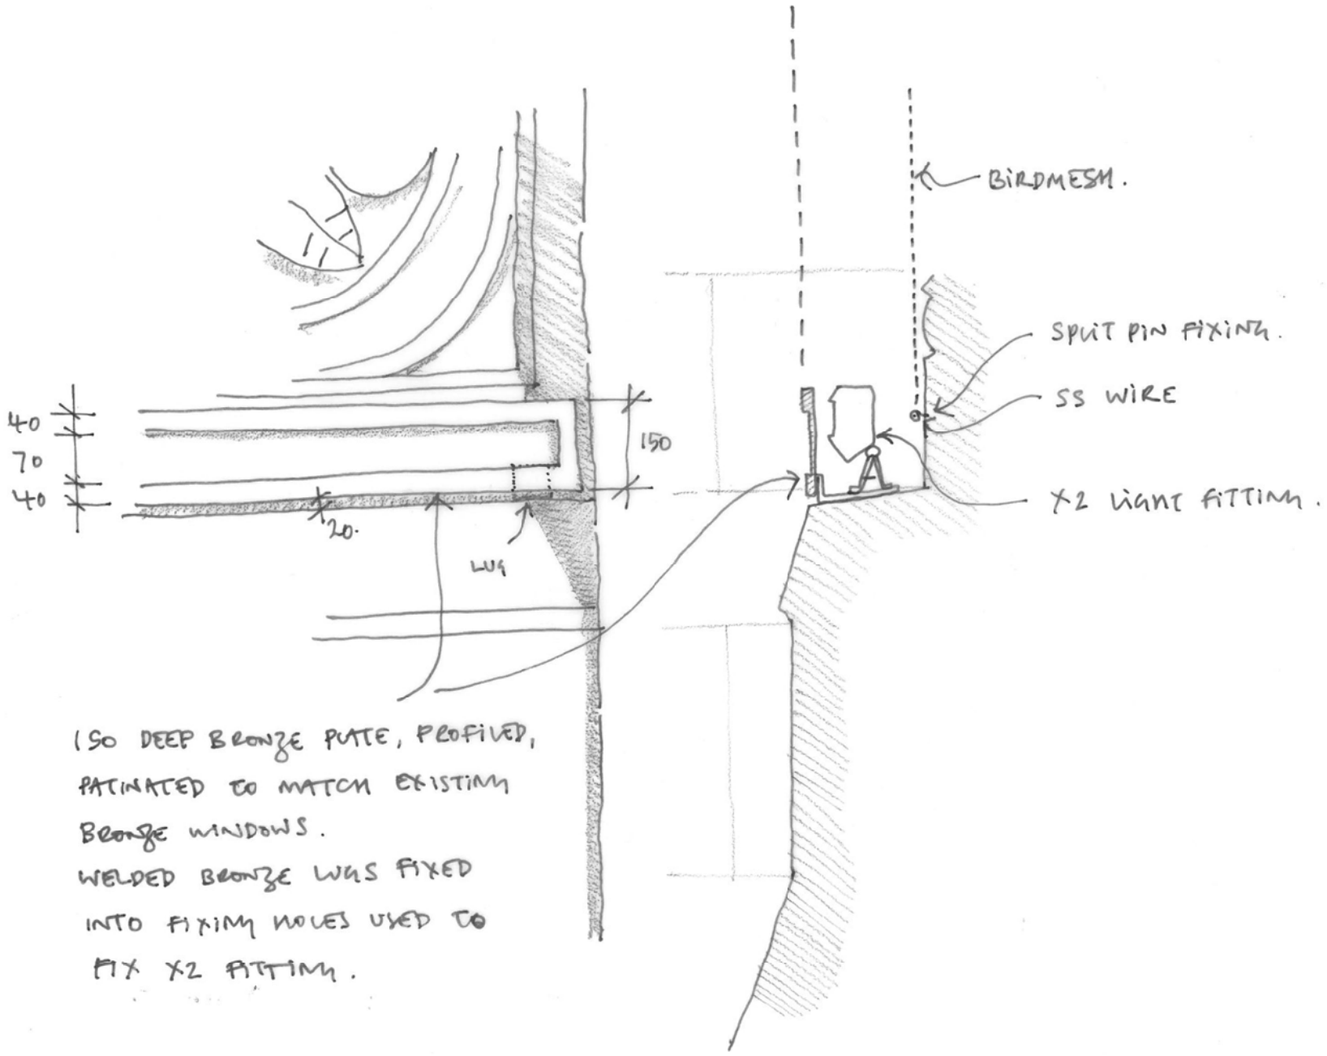

150 DEEP BRONZE PLATE, PROFILED, PATINATED TO MATCH EXISTING BRONZE WINDOWS.
WELDED BRONZE LUGS FIXED INTO FIXING HOLES USED TO FIX X2 FITTING.

Ian SImpson Architects (Partnership) LLP Ian SImpson Architects Ltd Note: This drawing is copyright Do not scale off dimensions. All dimensions to be checked on site by contractor. Contractor to report any dimensional discrepancies, errors or omissions prior to commencing on site.	Rev	Date	Descrıptıon	Rev	Date	Descrıptıon	Rev	Date	Descrıptıon	North	Project Title Manchester Townhall Complex Transformation Project Town Hall Extension	Reason For Issue Information	IAN SIMPSON ARCHITECTS Riverside, 4 Commercial Street, Manchester, M15 4RQ T +44 (0)161 835 2345 F +44 (0)161 839 4808 5 - 8 Roberts Place, London EC1R 0BB T +44 (0)20 7549 4000 F +44 (0)20 7490 5331 mail@iansimpsonarchitects.com
	A	13.11.2013	scale noted									Scale 1:10 @ A3 / Date 4 10 2013	
											Drawing Title Tracery Window - proposed cowl to mask light fitting	Job No 1253 / Drawing No ISA-SK-G251-006 / Revision A	

© Ian SImpson Architects (Partnership) LLP / Ian SImpson Architects Ltd