

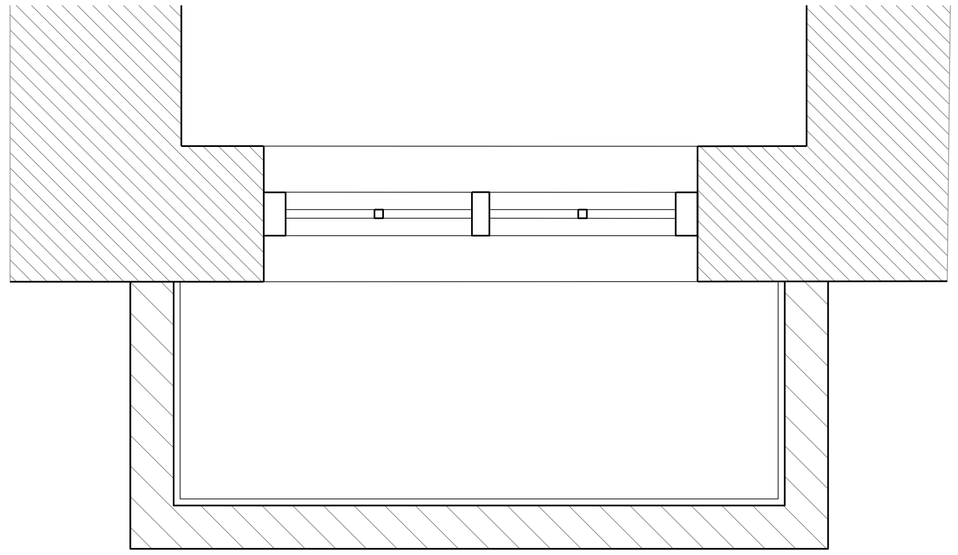


02 TYPICAL PLAN
L(—)200 SCALE 1:10@A1

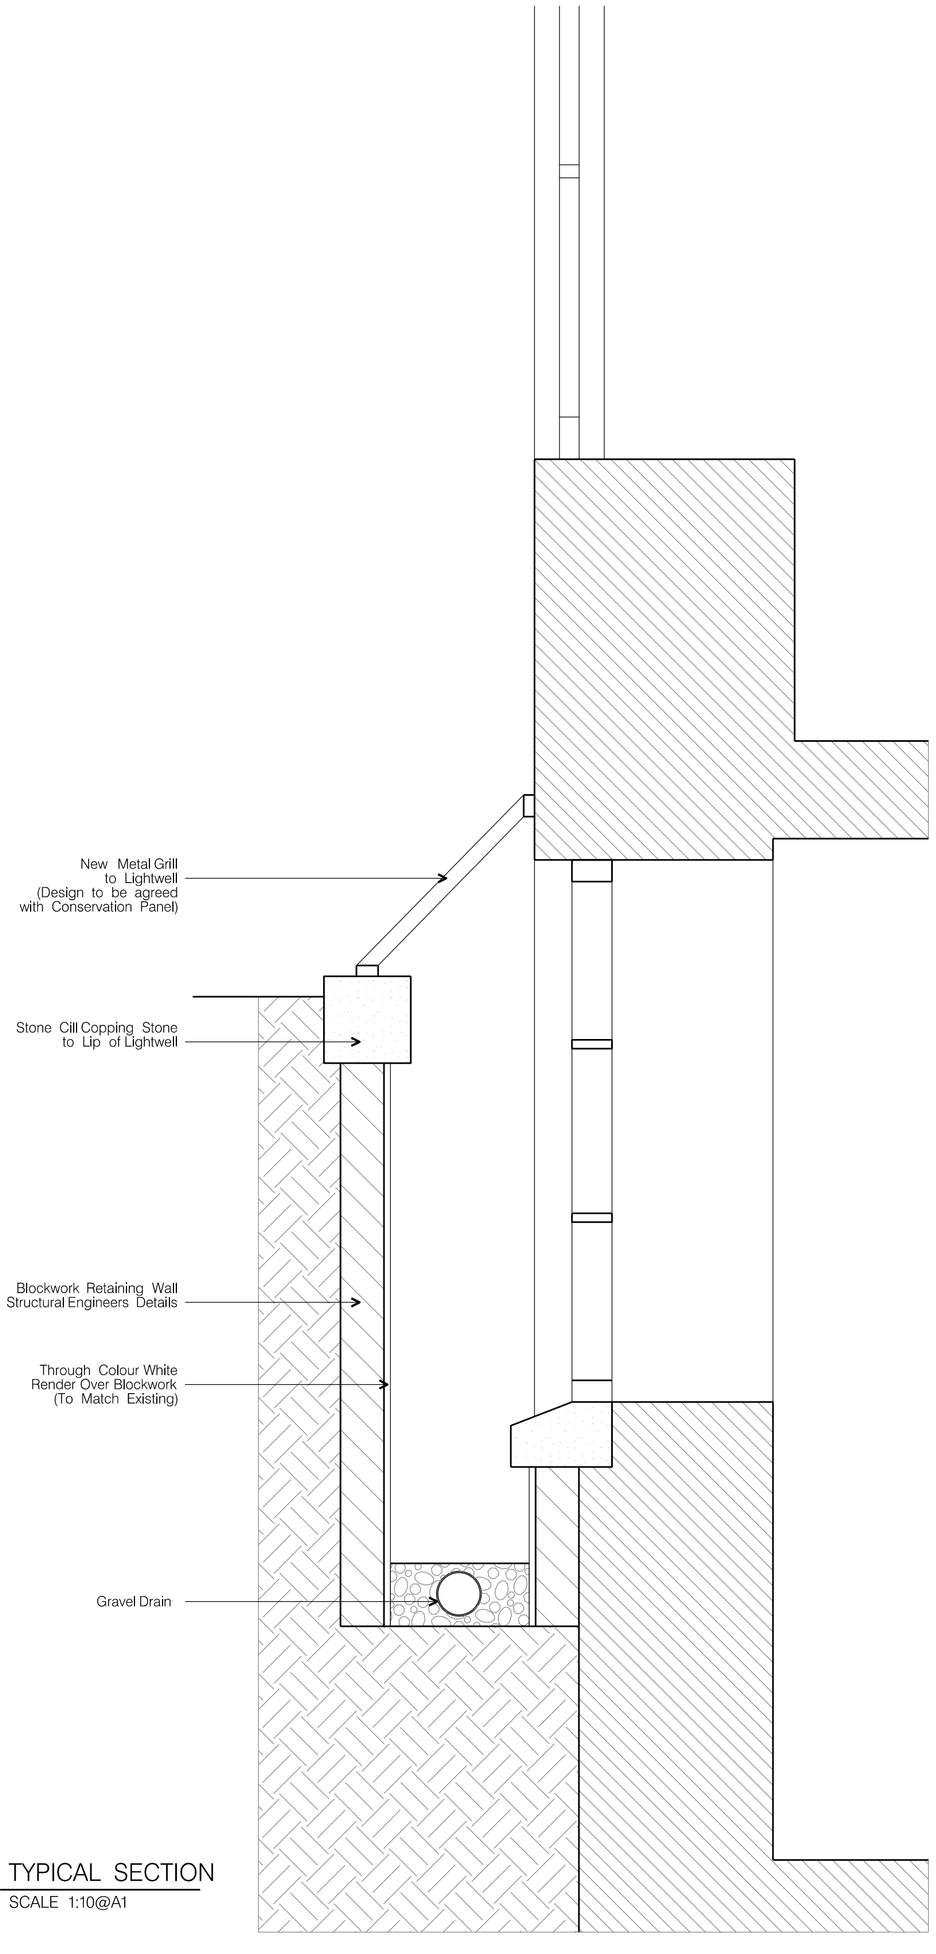

01 TYPICAL SECTION
L(—)200 SCALE 1:10@A1

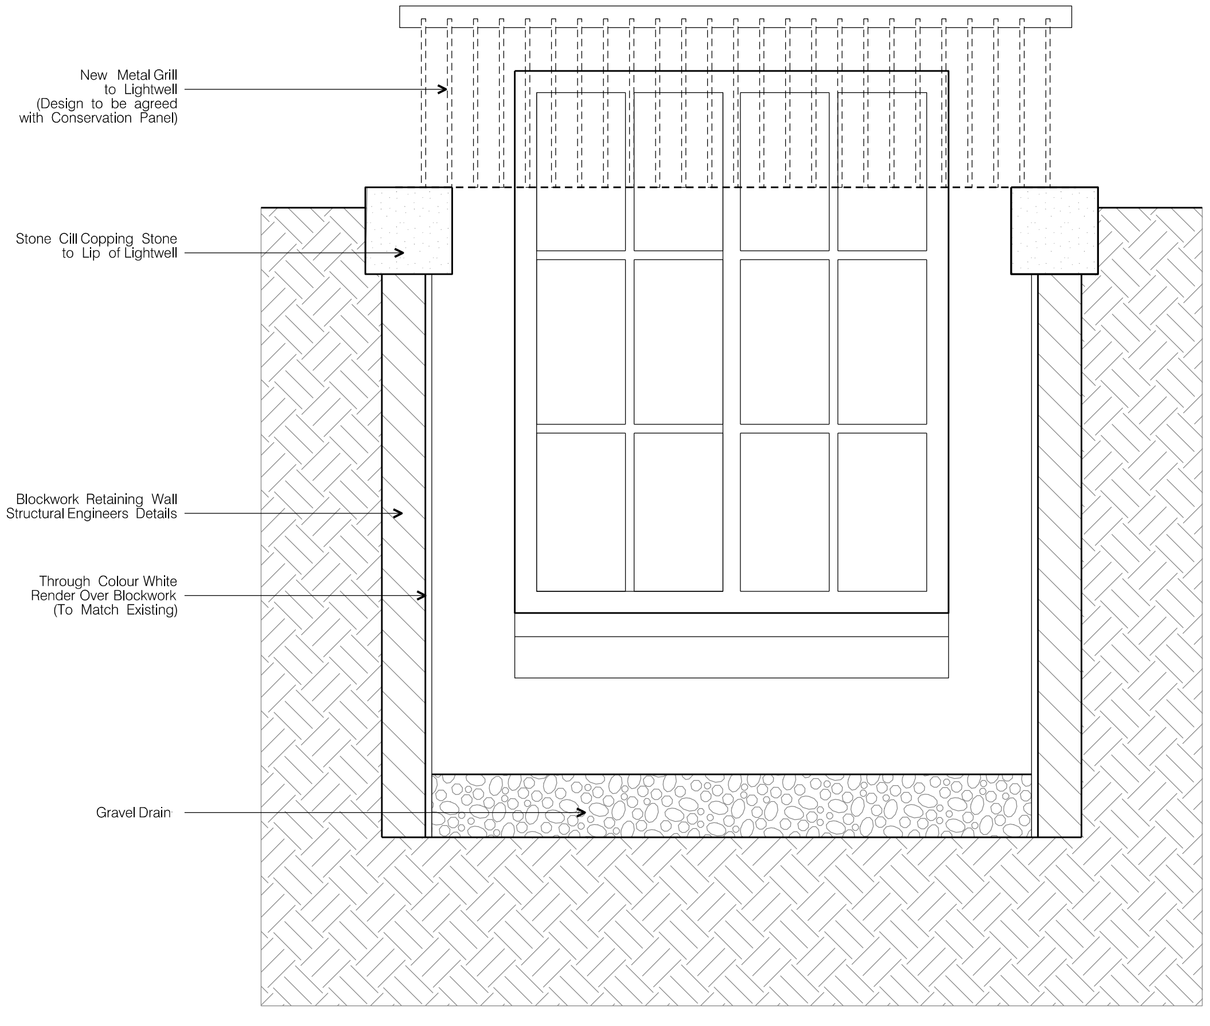

03 TYPICAL ELEVATION
L(—)200 SCALE 1:10@A1

hodder+partners

SGI Studios
1 Kelso Place
Manchester M15 4LE

t: +44(0)161 832 9842
e: mail@hodderandpartners.com
w: www.hodderandpartners.com

DO NOT SCALE
Work to annotated dimensions only.
Read drawing in conjunction with relevant specification, Structural Engineers' and Services Engineers' drawings.
Confirm all dimensions before commencement of any work on site or fabrication.

revisions + notes:

client: Njoy Student Living

date: JAN 2014

project: Addison Villas
84–106 Daisy Bank Road

scale: SCALE 1:10@A1

drawn by: SL

title: PROPOSED LIGHTWELL DETAILS

drawing number: L(—)200

status: PLANNING

job number: 0484

revision: –

hodder+partners