
130 PALATINE ROAD, WEST STAND, PRESTWICH.

PLANNING AND BUILDING CONTROL
04 NOV 2013

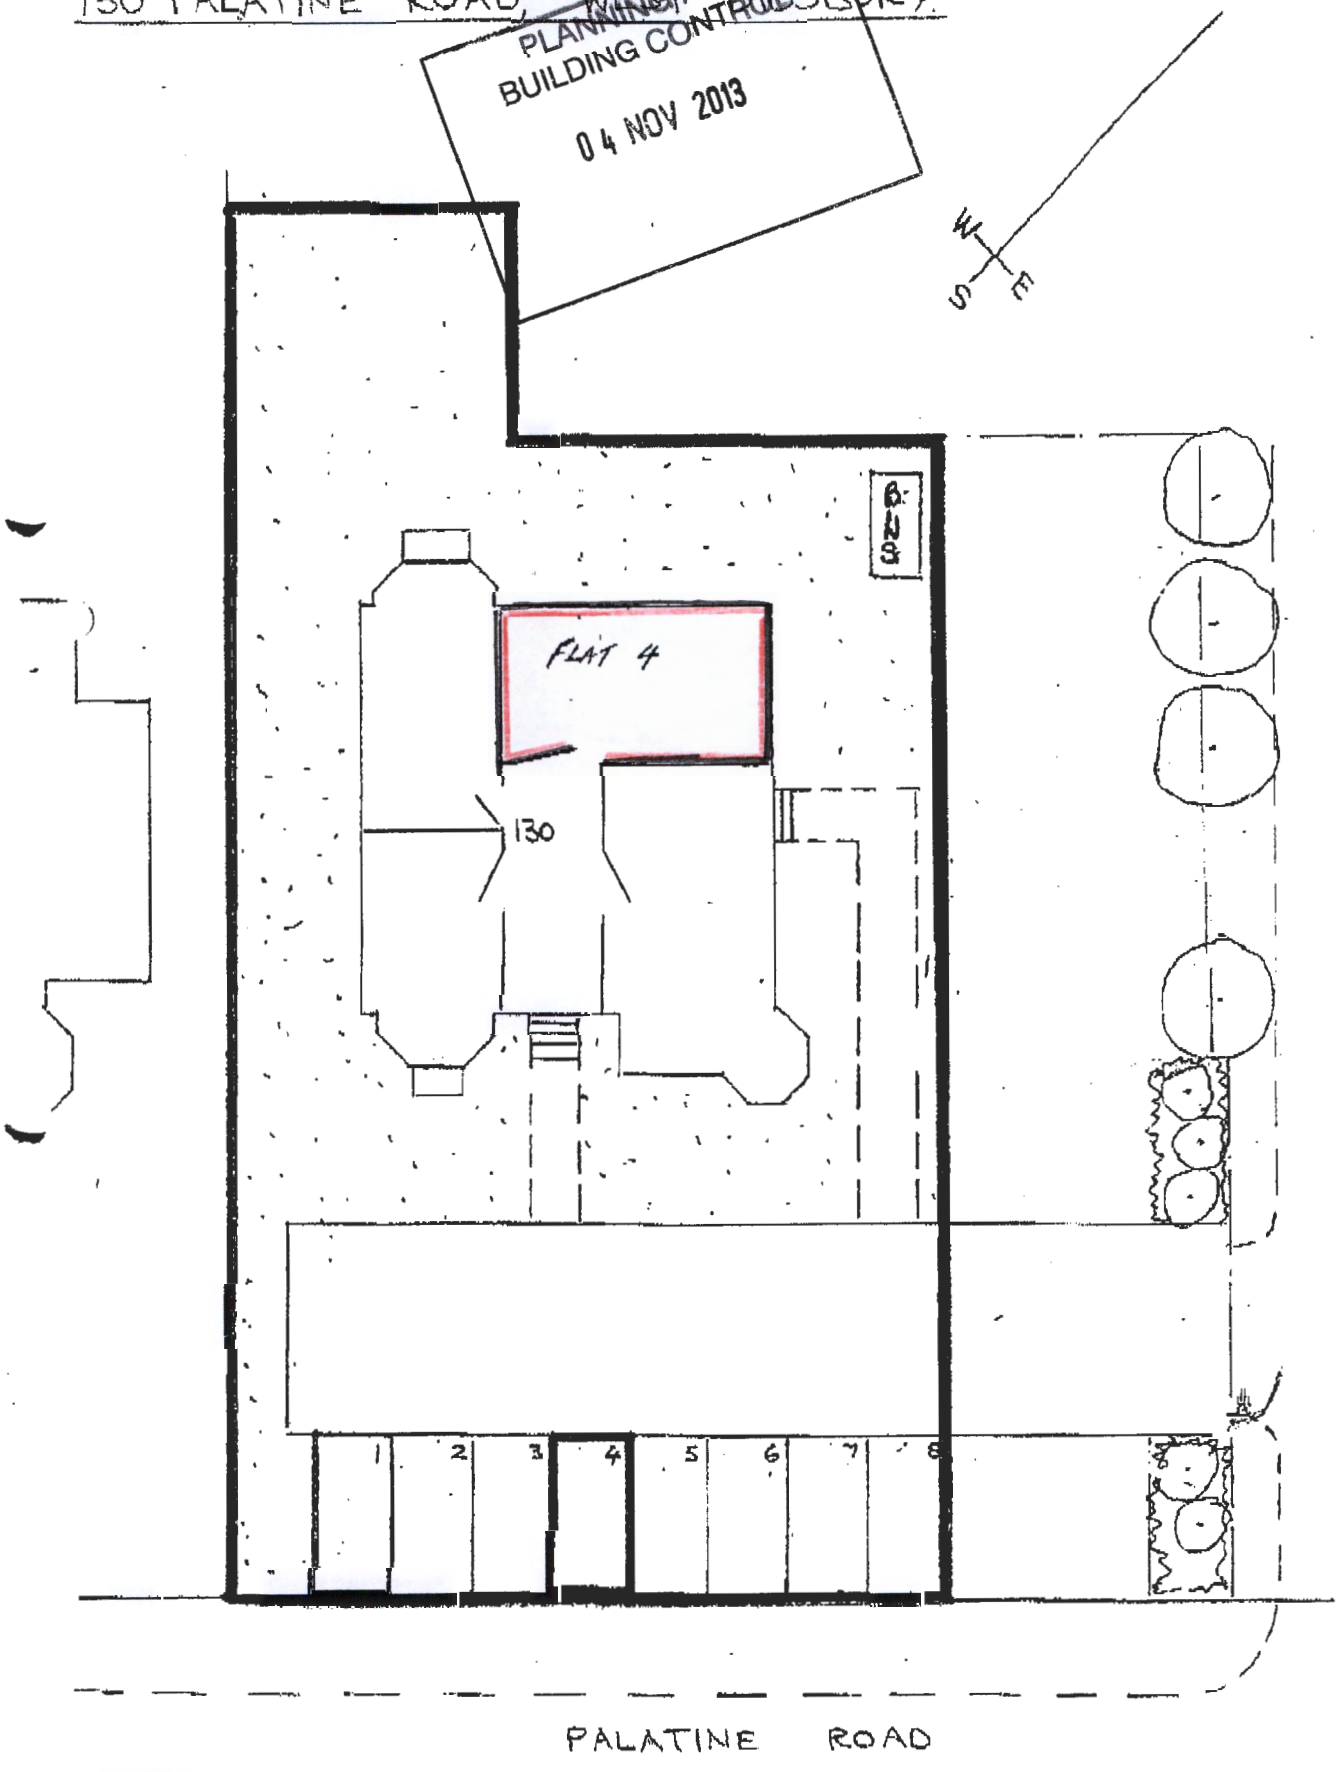

LAYOUT PLAN.

Scale · 1:200