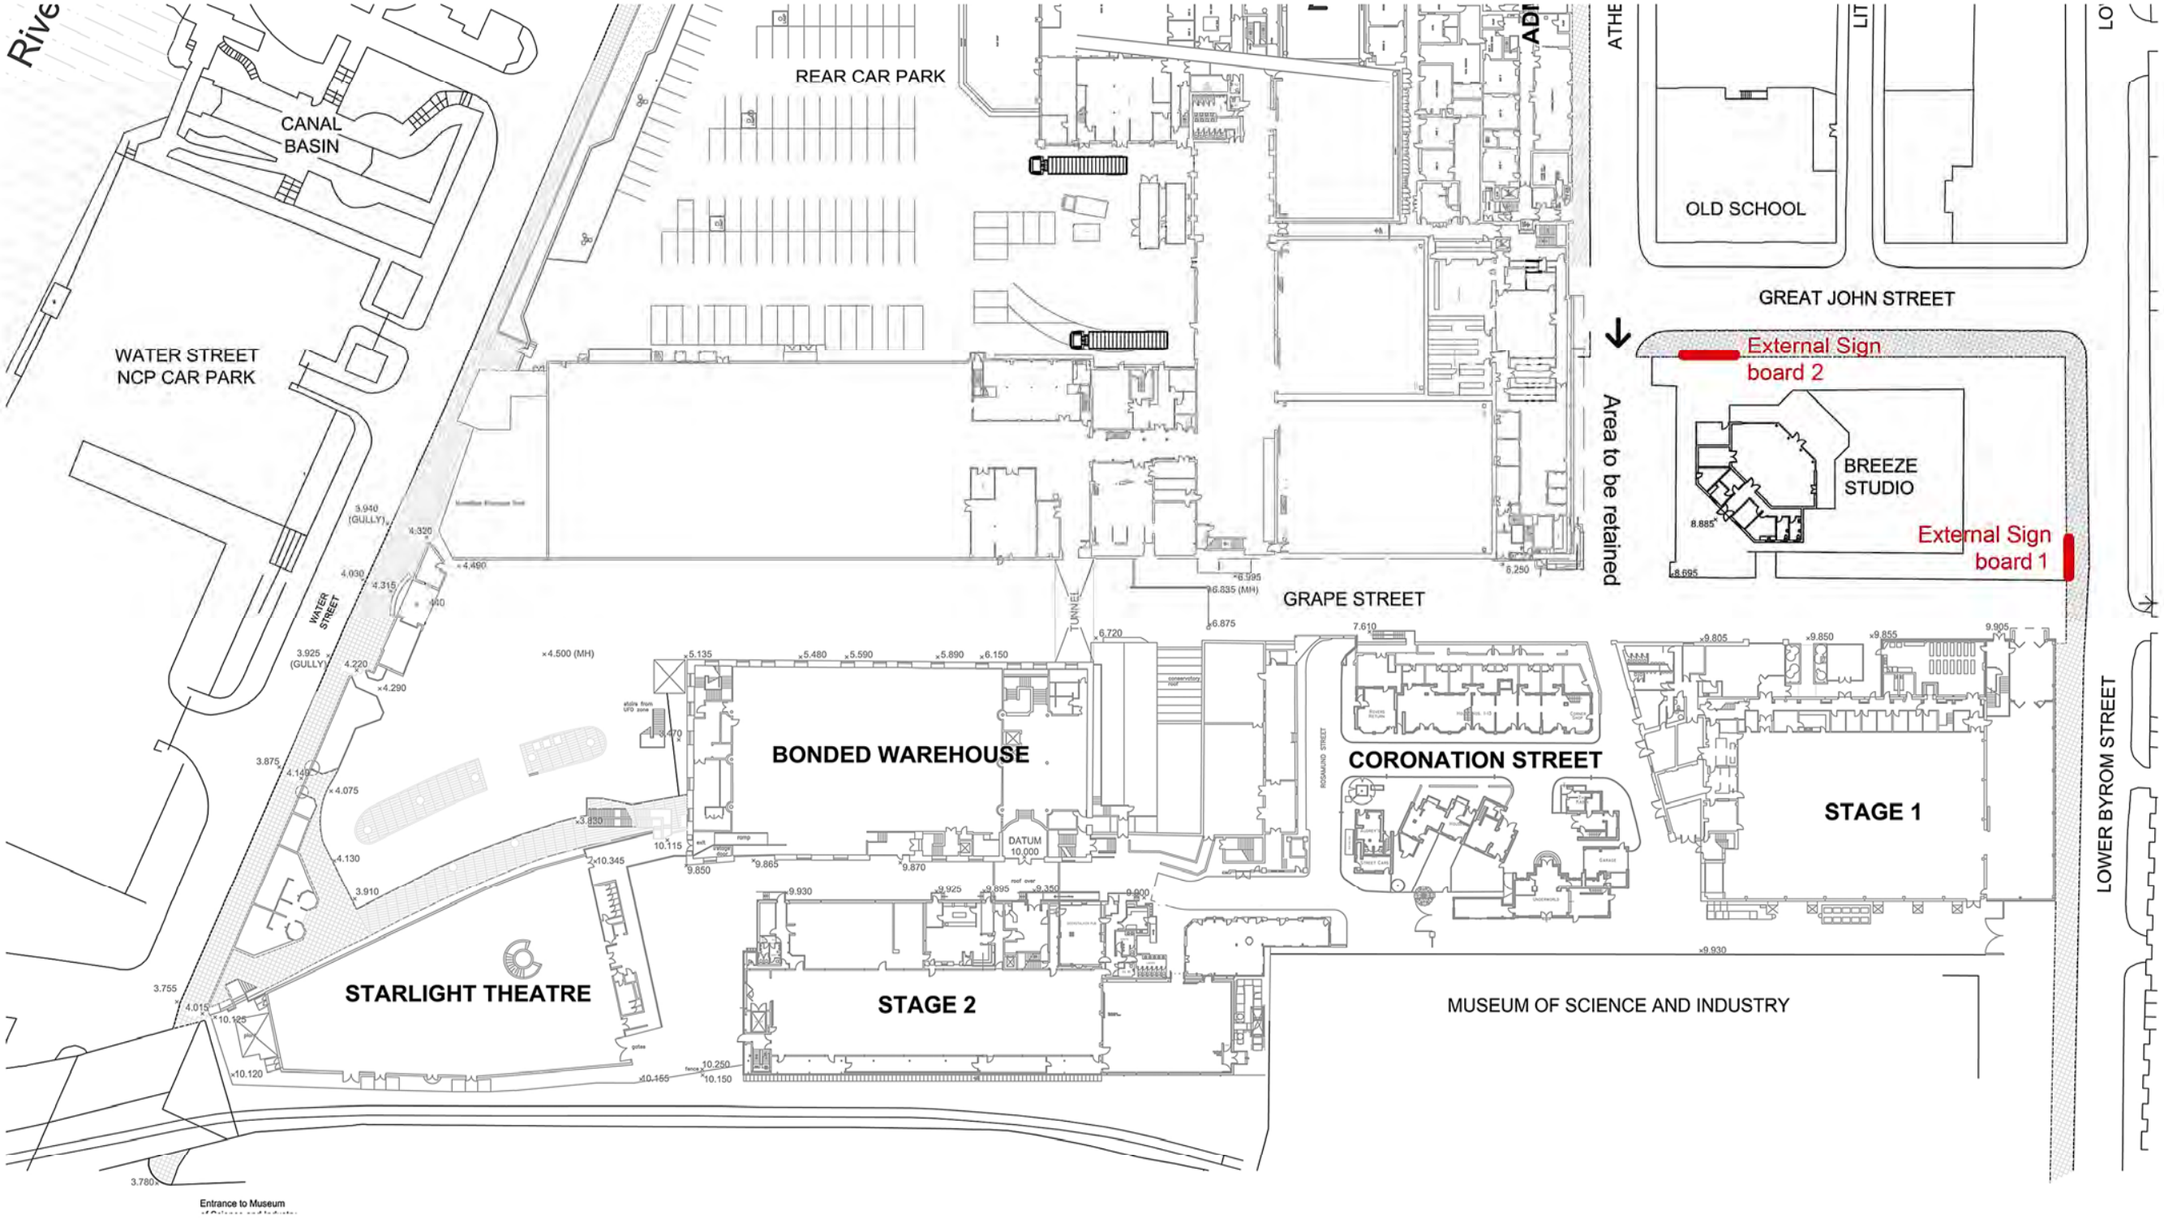


Notes:

01: On no account should this drawing be scaled

02: Any discrepancy to be reported to Mather & Co immediately

03: Contractor/Manufacturer to check all dimensions on site

04: Drawing not to be reproduced in any part without Mather & Co consent

Mather & Co Ltd
17 Manchester Road
Wilmslow
Cheshire
SK9 1BQ

T: 01625 521128
F: 01625 521129
E: info@matherandco.com

Client: ITV Coronation Street

Project: Coronation Street Tour

Scale: 1:500@A1 1:1000@A3

Date: October 2013

Drawn By: Paul Lee

Drawing Number: P237.CS.001a

Revision: --

Drawing Title:

Coronation Street Tour
Exterior Signage Location Plan