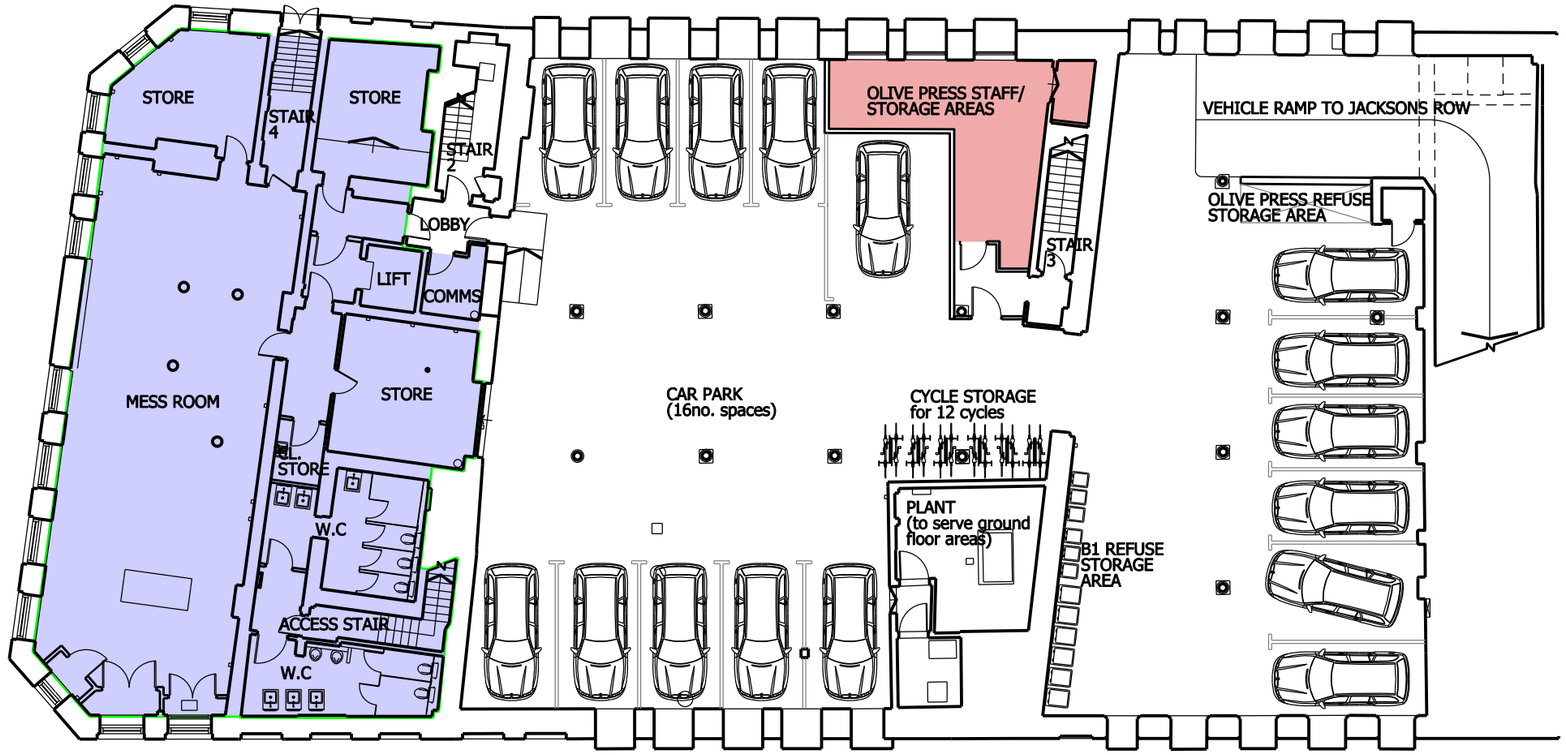


EXISTING OLIVE PRESS RESTAURANT DEMISE (USE CLASS A3)

PROPOSED OFFICE DEMISE (USE CLASS B1)

bridge architects

address 19 Lumb Lane, Littlemoss, Manchester, M43 7BU **phone** 0161 371 7570 **web** www.bridgearchitects.com
directors Russell Bridge RIBA ARB Victoria Kirkpatrick ARB **company #** 07793934 **email** info@bridgearchitects.com

revision notes

project Elliot House
client Bruntwood
job no. 0176
drawing no. al(05)222

drawing title Proposed Basement Plan
drawing scale 1:200 @ A3
drawing created February 2014
drawing rev -

FOR: PLANNING-CHANGE OF USE

bridge architects

Do not scale from this drawing - use figured dimensions only.
This design and drawing is the copyright of bridge architects ltd and may not be reproduced in any form without prior written consent.
Issue of the drawing does not impart any real or implied copyright licence.