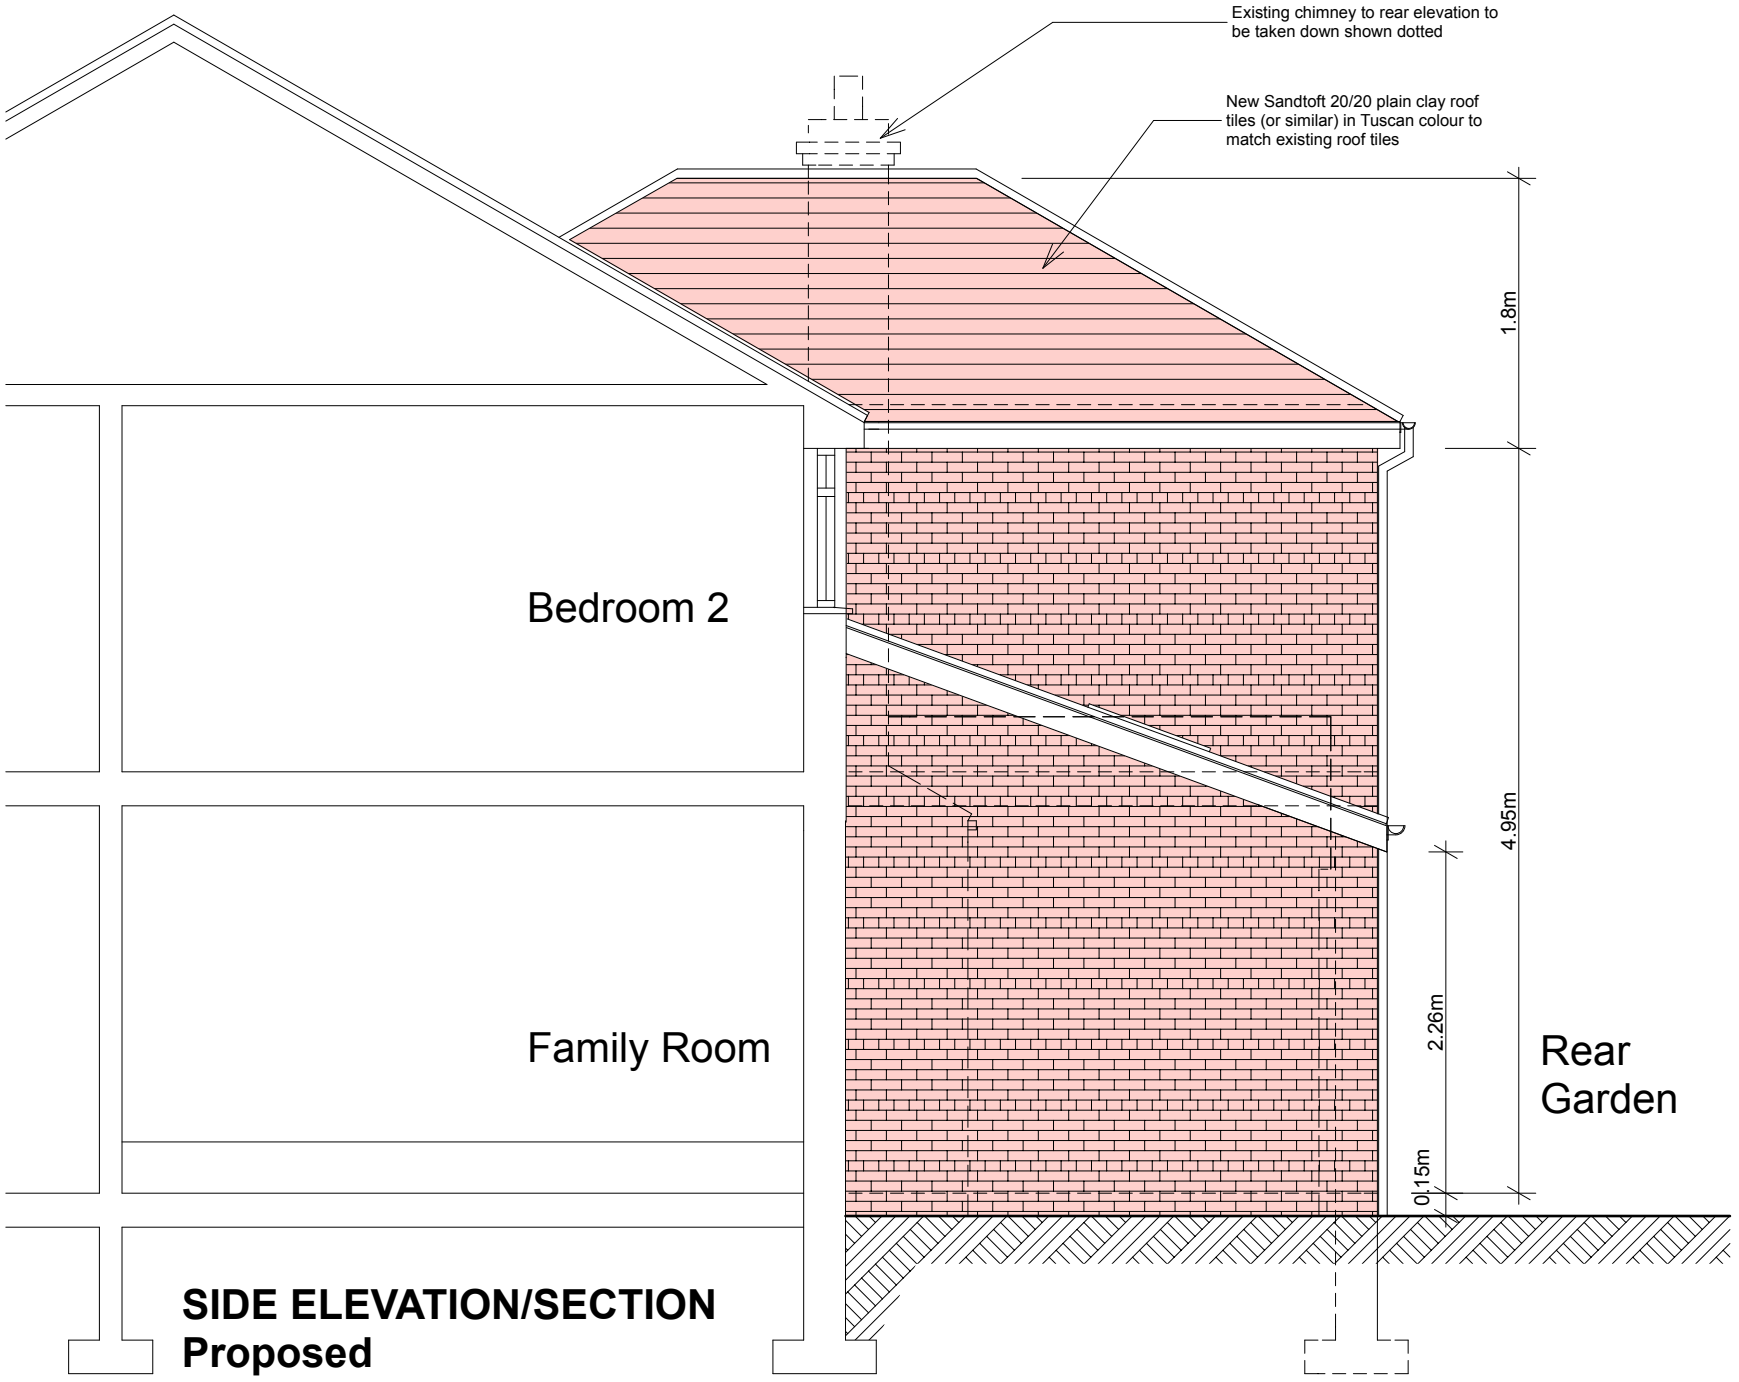

SIDE ELEVATION/SECTION
Proposed

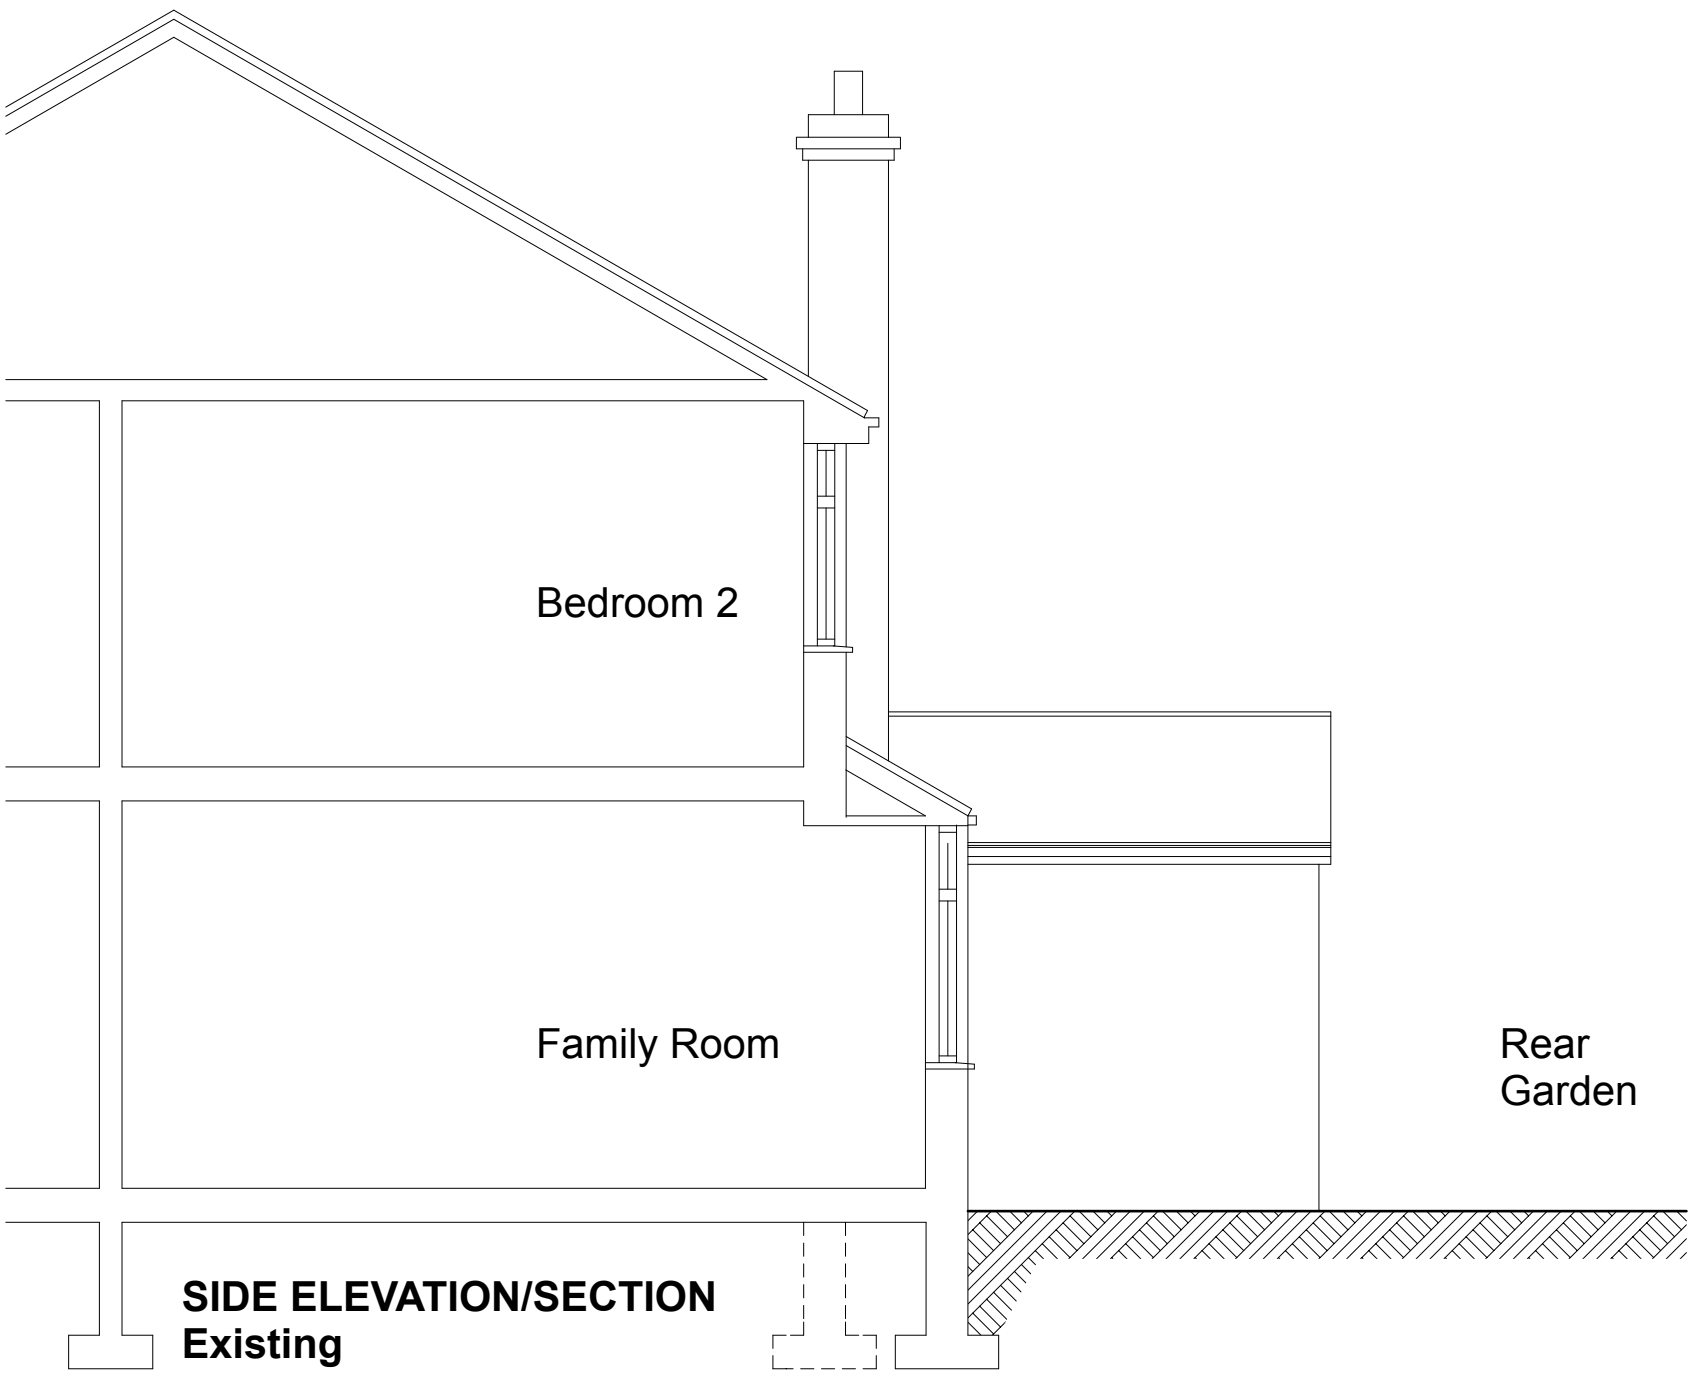

SIDE ELEVATION/SECTION
Existing

EXISTING & PROPOSED SIDE ELEVATION/ SECTIONS 1:50@A3

Scheme
Extension & Alteration Works
7 Wyverne Road
Chorlton
Manchester

Client
Mr & Mrs English

Title
Existing & Proposed Side Elevation and Sections

Scale	Date	Drawn
1:50	6.5.14	MM
Job No	Dwg No	Rev
P162	05	

Mike Macpherson Architects
38 Reynard Road, Chorlton, Manchester M21 8DD
T: 0161 870 6129
E: mail@mikemacpherson-architects.co.uk
www.mikemacpherson-architects.co.uk