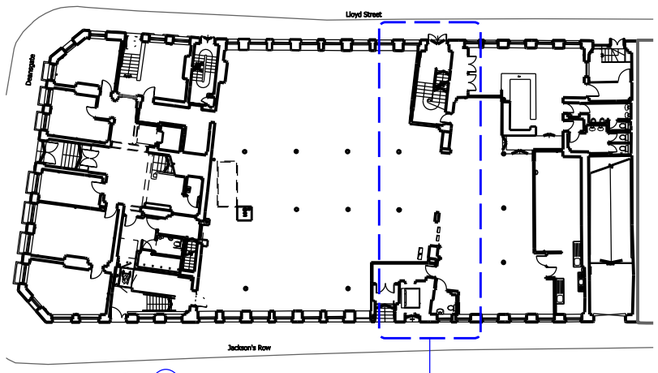

INTERVENTION (F)

removal of internal separating wall to create extended restaurant demise

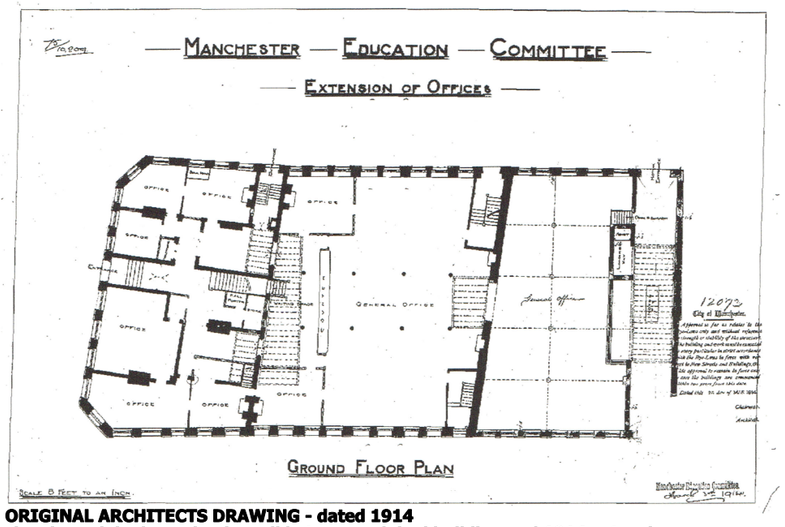

ORIGINAL ARCHITECTS DRAWING - dated 1914
showing original opening in wall between original building and 1914 extension



area of non-original wall to be removed comprising drylining with glazed blocks (concealed behind)

Also refer to Intervention G drawing al(05)100

P.1 wall area to be removed

EXISTING PHOTOGRAPHS

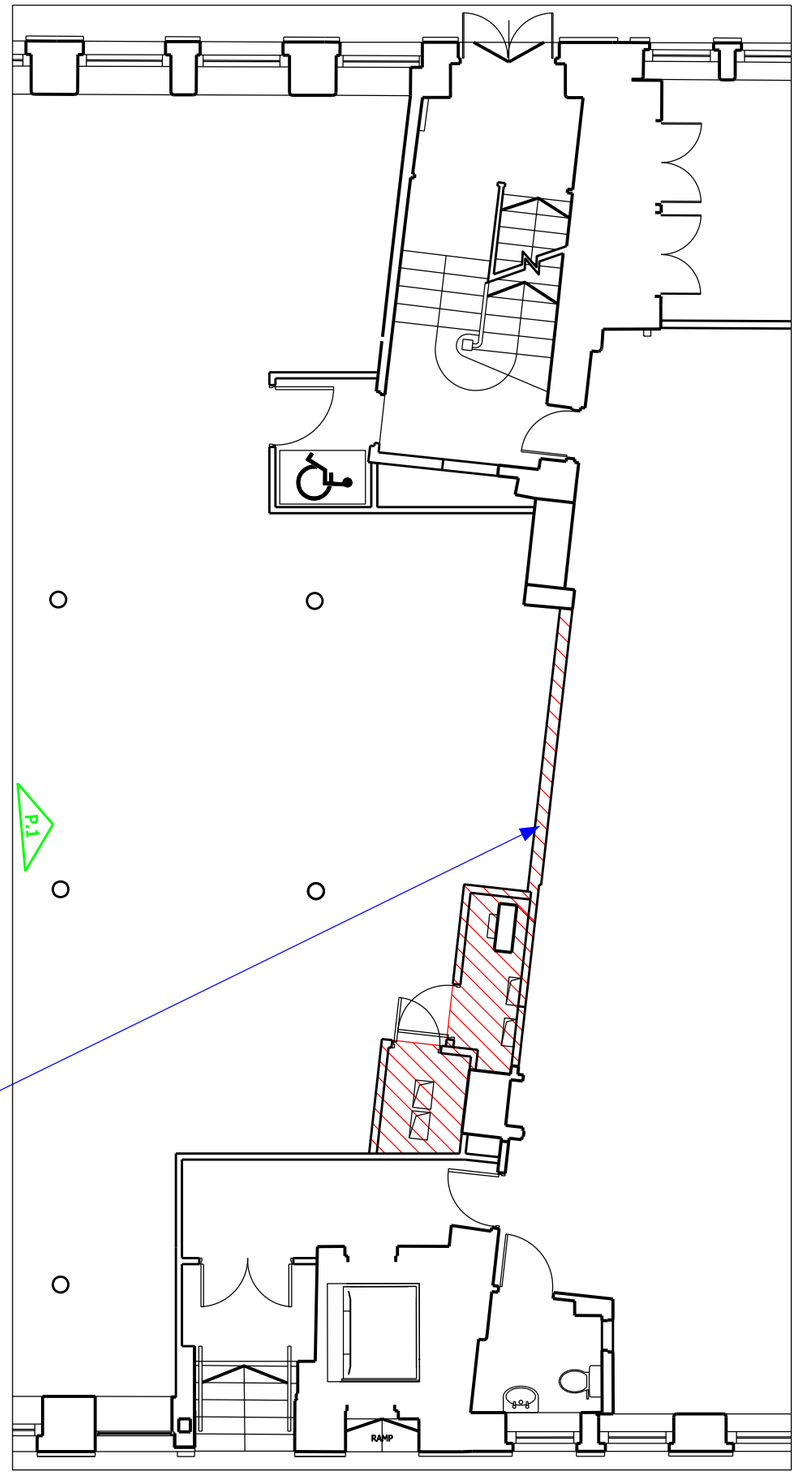

EXISTING GROUND FLOOR PLAN- extract

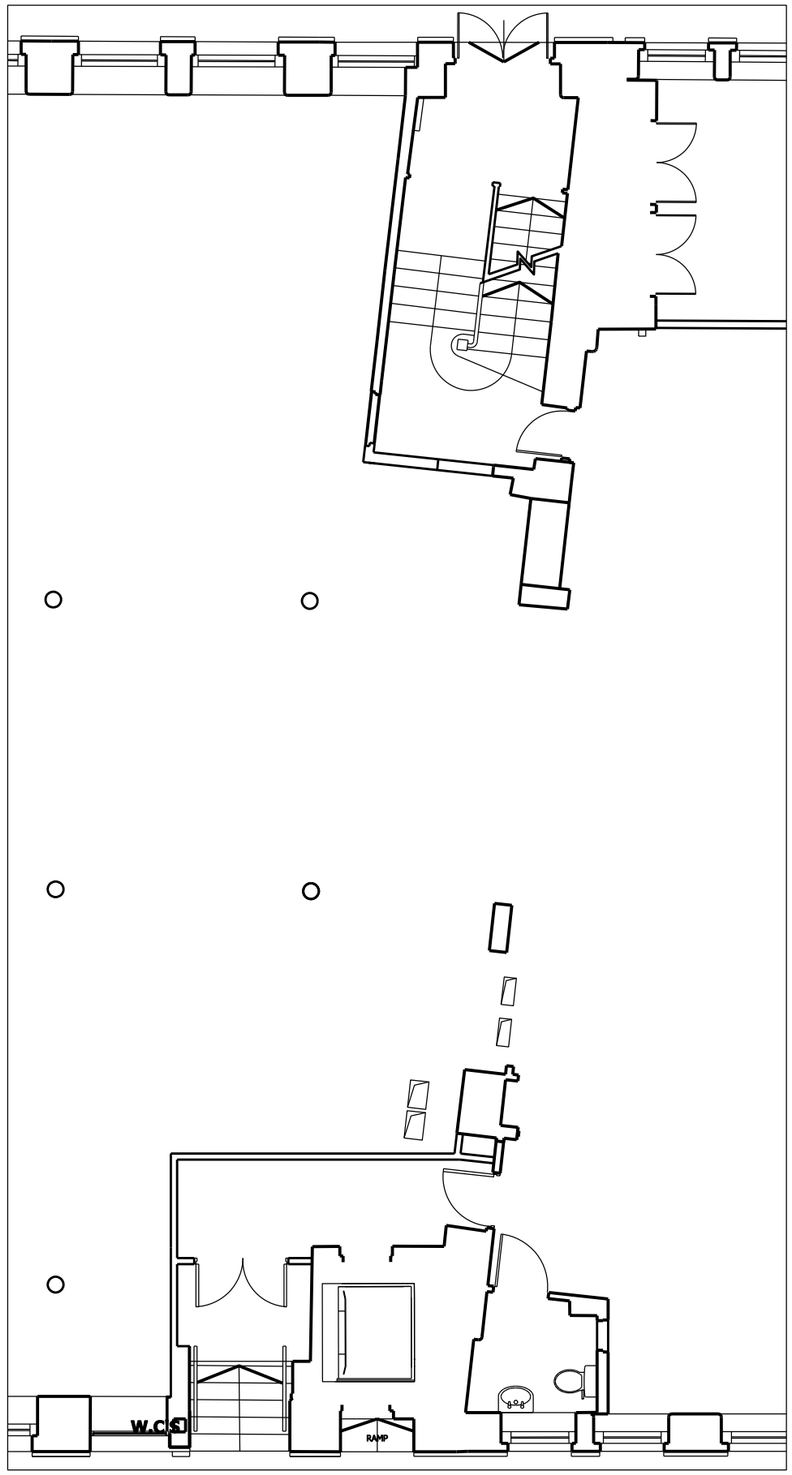

PROPOSED GROUND FLOOR PLAN- extract

bridge architects

address 19 Lumb Lane, Littlemoss, Manchester, M43 7BU **phone** 0161 371 7570 **web** www.bridgearchitects.com
directors Russell Bridge RIBA ARB Victoria Kirkpatrick ARB **company #** 07793934 **email** info@bridgearchitects.com

revision notes

project	Elliot House
client	Bruntwood
job no.	0176
drawing no.	al(05)90
drawing title	INTERVENTION F- REMOVAL OF INTERNAL SEPARATING WALL
drawing scale	1:100 @ A3
drawing created	April 2014
drawing rev	

bridge architects

Do not scale from this drawing - use figured dimensions only.
This design and drawing is the copyright of bridge architects ltd and may not be reproduced in any form without prior written consent.
Issue of the drawing does not impart any real or implied copyright licence.