KEY

- Existing trees
- Proposed grass seeding *Refer to drawing 47061939-URS-LD-124.1 and Q30 of landscape specification*
- Proposed grass reinforcement *Terram TurfProtecta or similar product.*
- Existing concrete surface to be broken up and prepared for asphalt concrete surface *Refer to Q20 & Q22 of landscape specification*
- Proposed asphalt concrete footpath, for pedestrians *Refer to Q20 & Q22 of landscape specification*
- Proposed asphalt concrete route designed for vehicles *Refer to Q20 & Q22 of landscape specification*
- Proposed concrete kerbs, 125 x 255 x 915 mm *Refer to Q10 of landscape specification*
- Proposed drop kerbs, 125 x 150 x 915 mm *Refer to Q10 of landscape specification*
- Proposed concrete edging, laid flush, 50 x 150 x 915 mm *Refer to Q10 of landscape specification*
- Existing approximate line of culverted watercourse
- Existing gates to be retained and repainted *Refer to drawing 47061939-URS-LD-118*
- Proposed 1.2m high pedestrian gate to match existing railings *Refer to drawing 47061939-URS-LD-118 and Q40 of landscape specification*
- Existing repainted 1.2m high railings *Refer to drawing 47061939-URS-LD-118 and Q40 of landscape specification*
- Proposed bow top 1.2m high railings to match existing *Refer to drawing 47061939-URS-LD-118 and Q40 of landscape specification*

This drawing has been prepared in accordance with the scope of URS's appointment with its client and is subject to the terms of that appointment. URS accepts no liability for any use of this drawing other than by its client and only for the purposes for which it was prepared and provided.
© URS Infrastructure & Environment UK Ltd 2013

Notes

21 car park spaces, with 4 accessible spaces in accordance with Department for Transport guidelines and Design for Access 2, with two accessible spaces occupying a central position to allow for greater turning ability, and two accessible spaces in closer proximity to the footpath leading to the Tennis Courts, in accordance with comments received from MCC Access Officer.

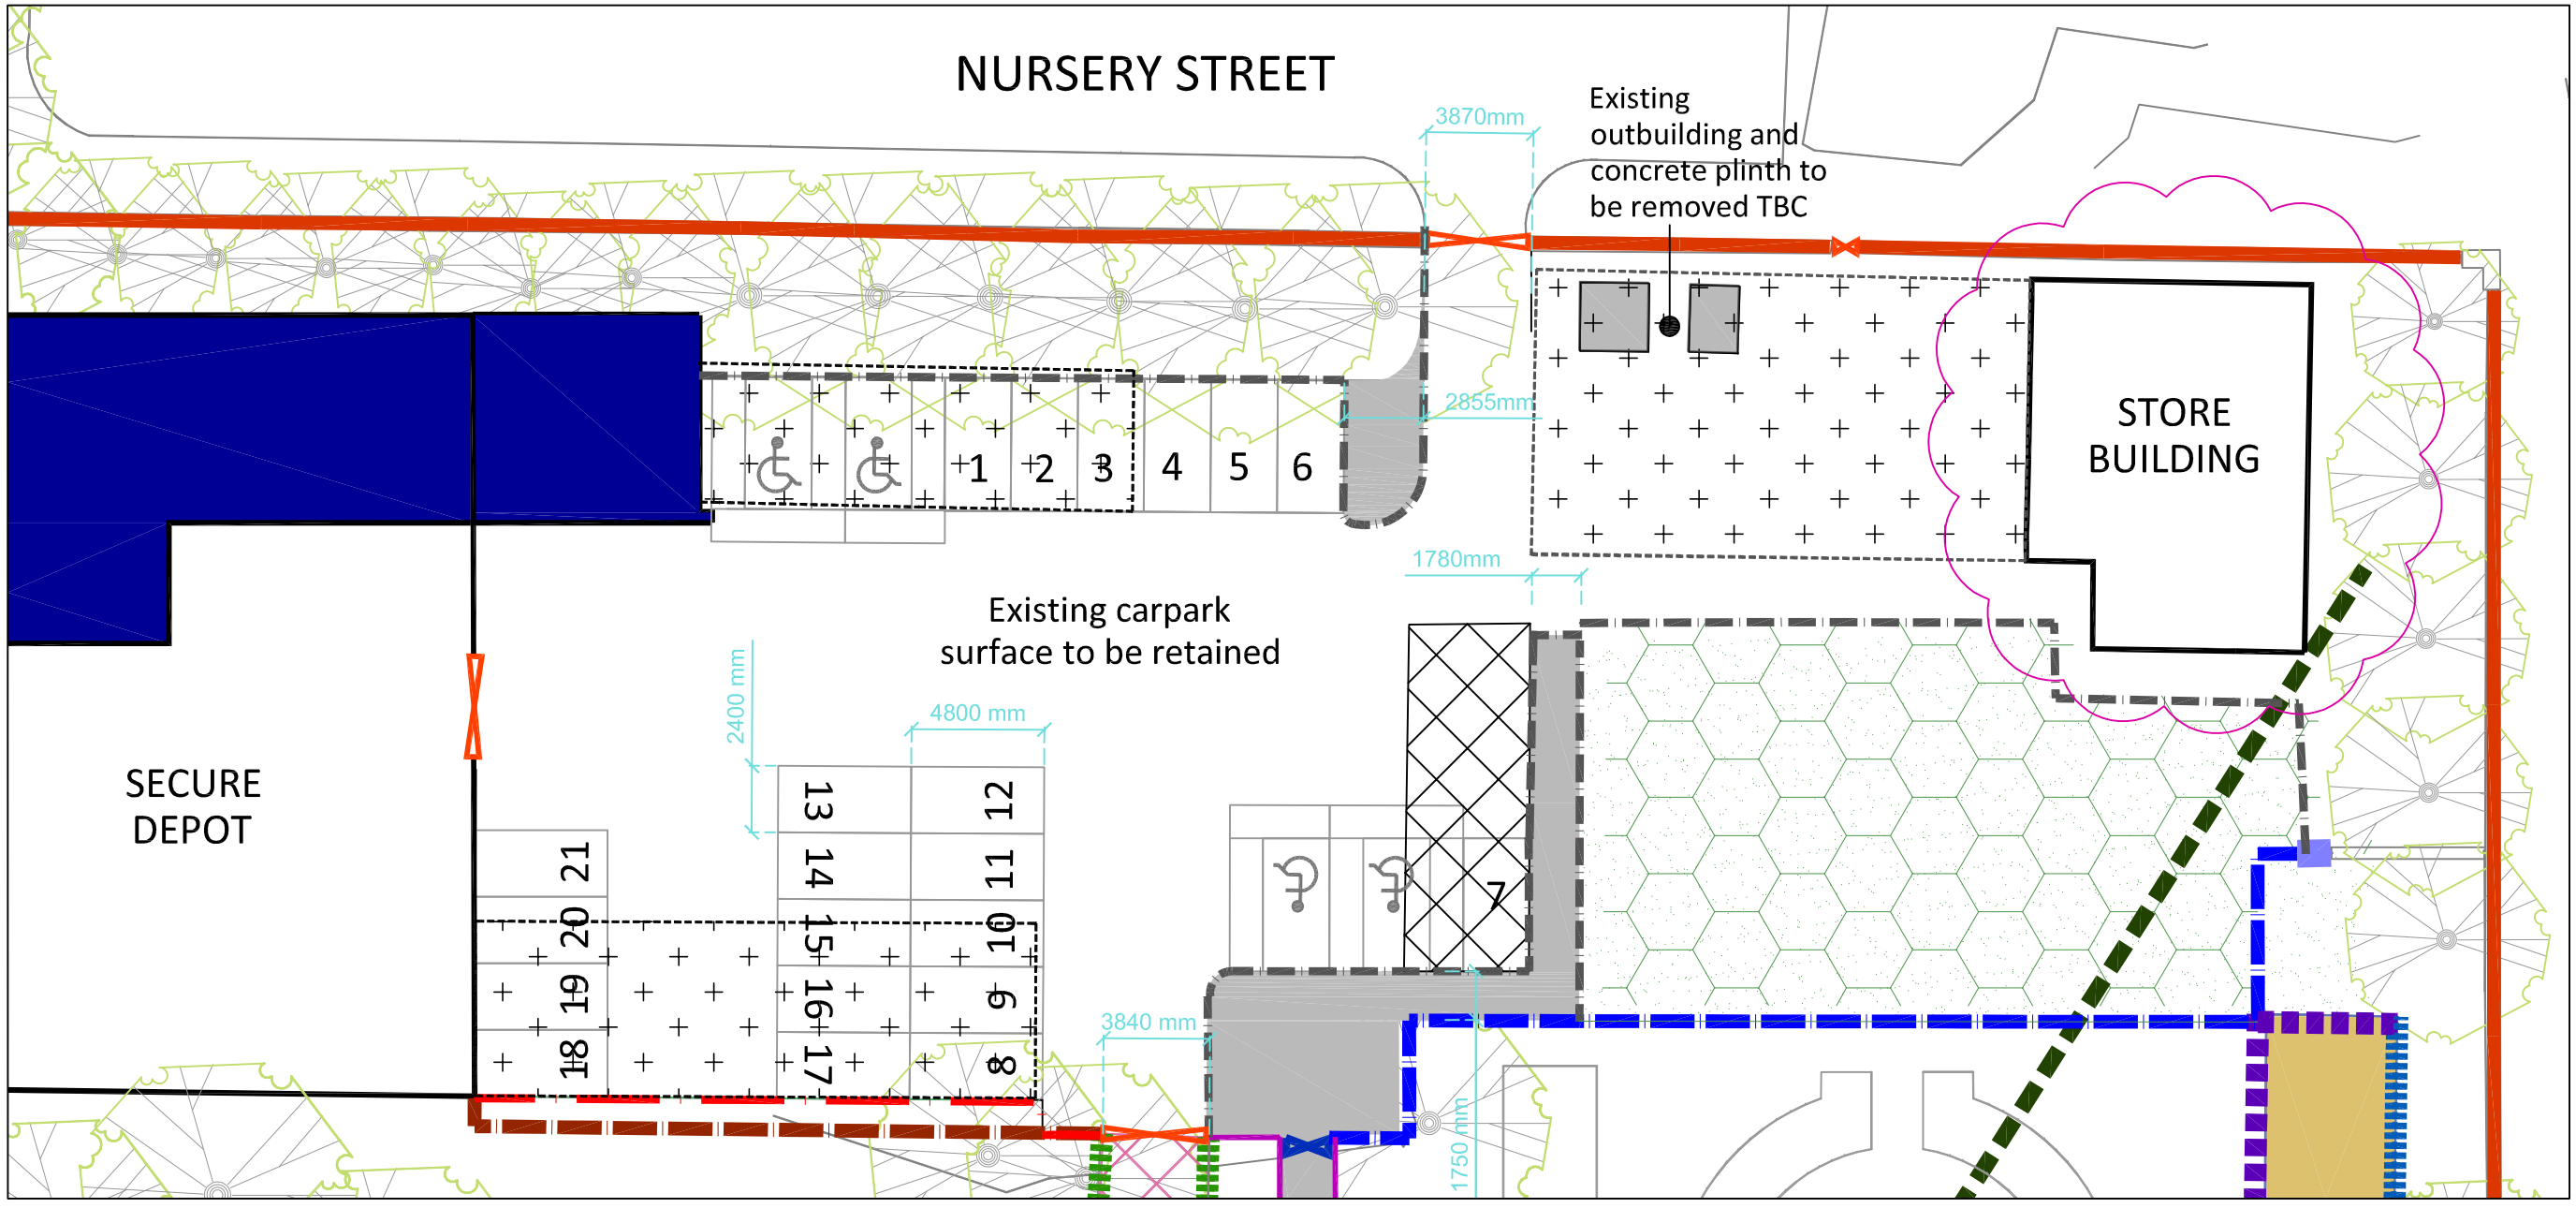

Revision Details	By	Date	Suffix
Reinstatement of reinforcement to grass area.	JW / SD	30.08.13	C
Update to drawing following value engineering exercise. Addition of references to other drawings and spec.	JW / SD	21.05.13	B
Location of accessible bays amended to suit Access Officer comments. Layout updated to reflect Hardworks linetypes and hatches.	CB / JW	19.12.12	A

Project Title: ALEXANDRA PARK RESTORATION

Drawing Title: DEPOT EXTERNAL LAYOUT

47061939-URS-LD-07

Scale at A3 : 1:250

Drw SC	App SD	Rev
Chk JW	Date 05.10.12	Date

LOTTERY FUNDED

Brunel House
54 Princess Street
Manchester, M1 6HS
Telephone (0161) 907 3500
Fax (0161) 907 3501
www.ursglobal.com

Plot Date :
AutoCAD File Name :

DB3