Drawing Number
127523-A-CEP-DRG-PBL-100001

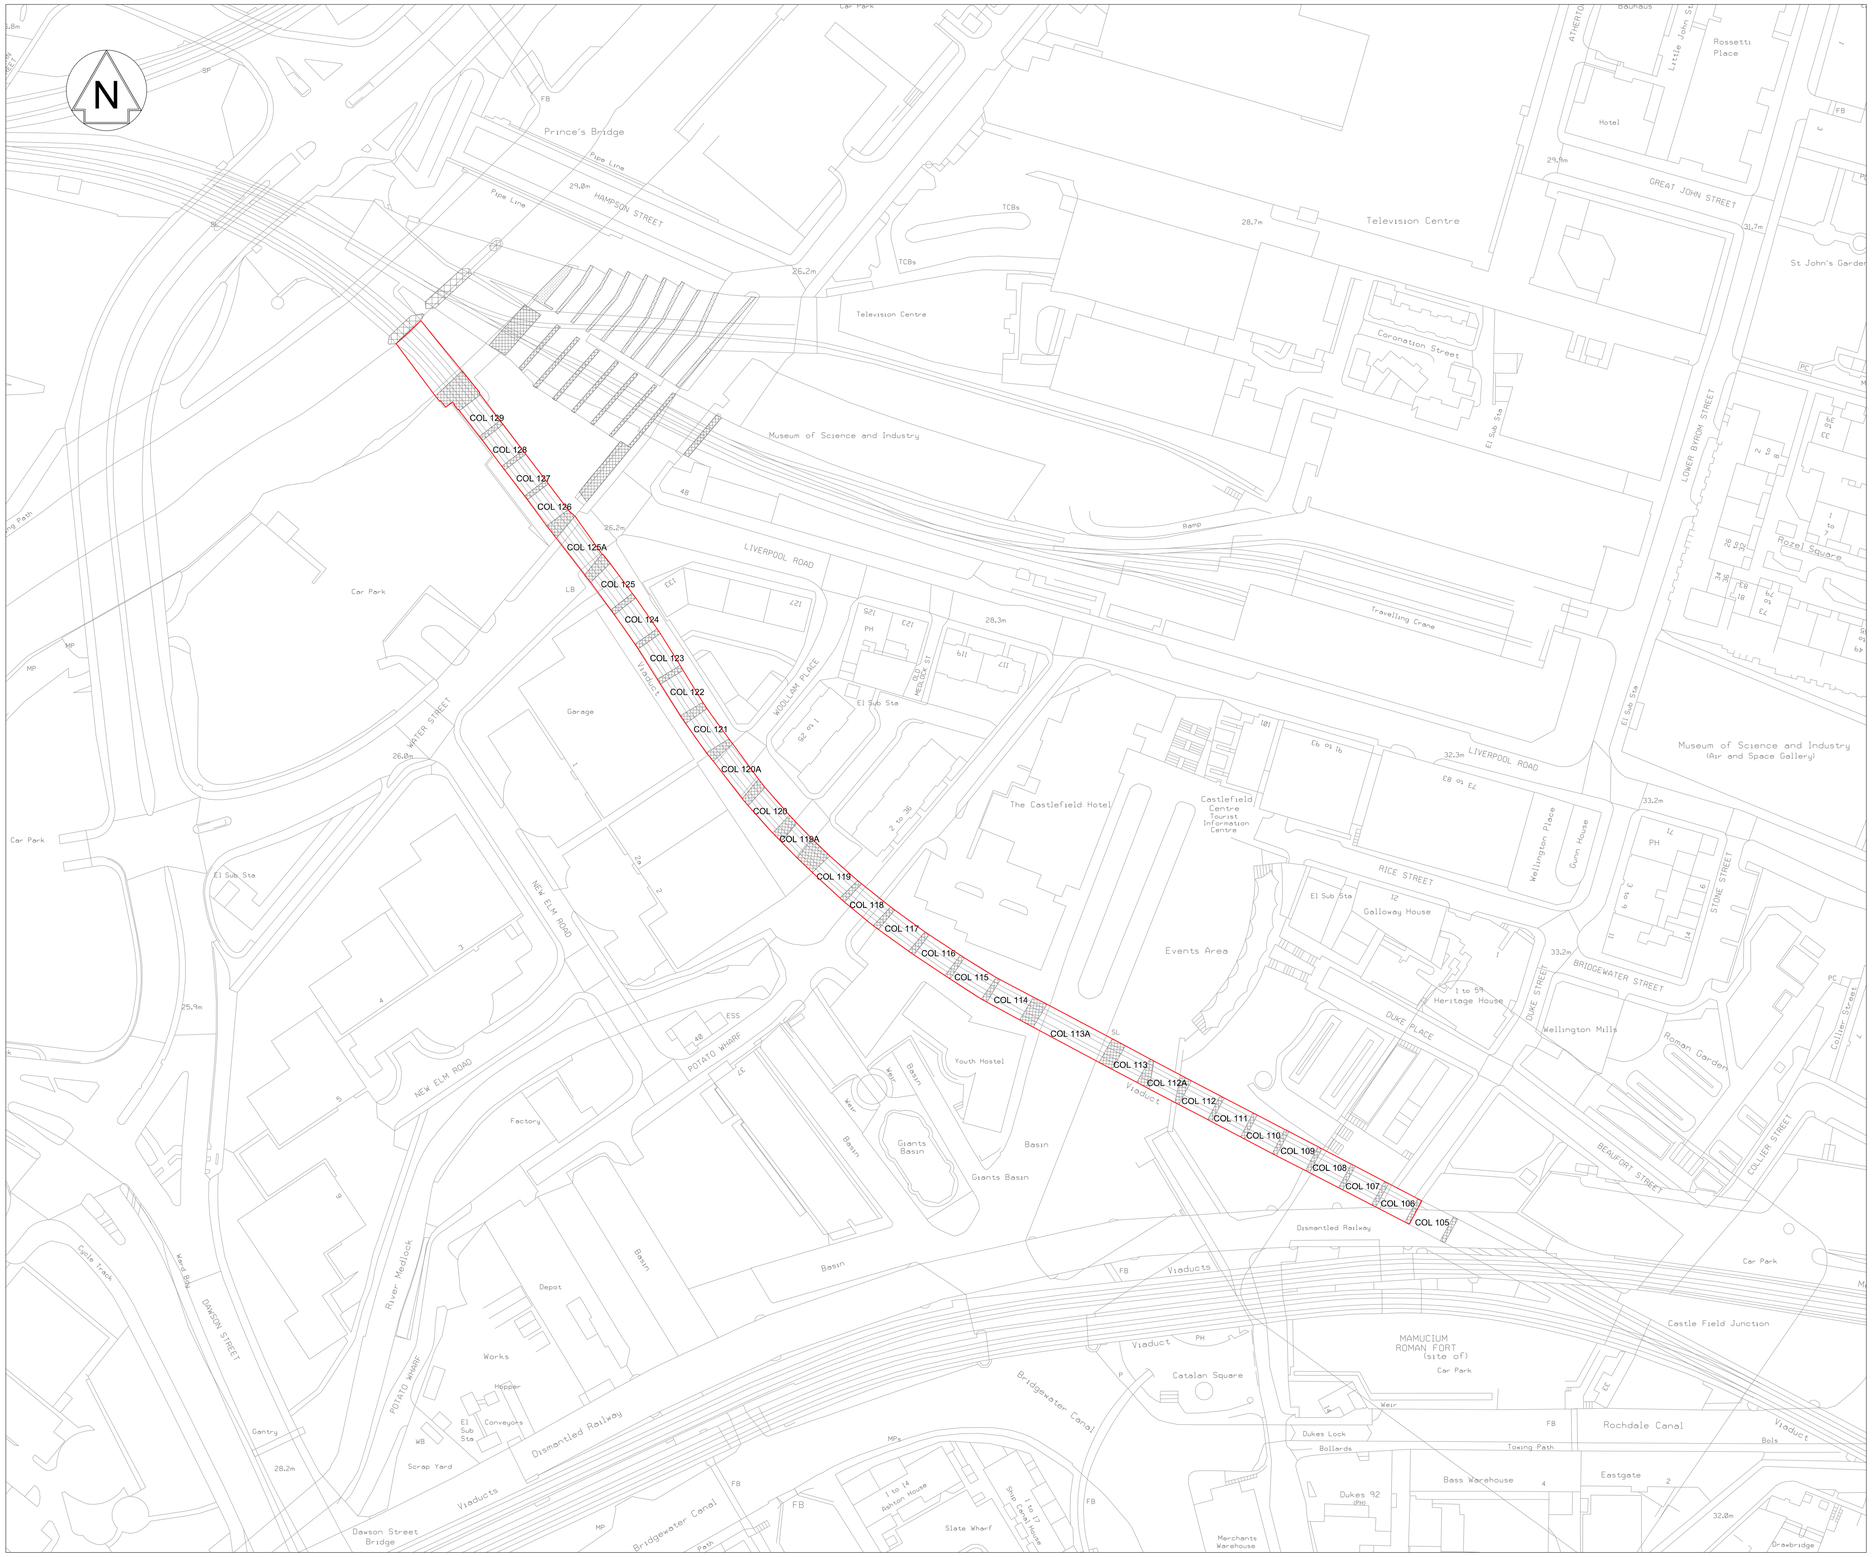

Legend/Notes

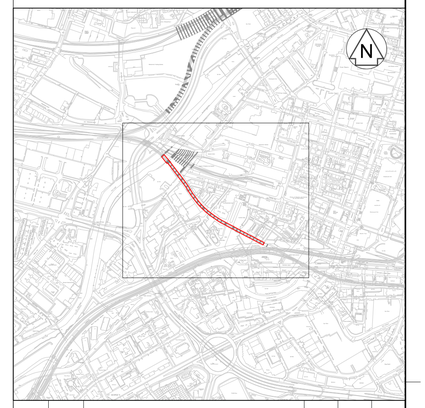

Rev	Date	Description of Revisions	Drawn	Chkd	Appr

Status: PRELIMINARY

Suitability: S0

NetworkRail

Network Rail
North England Programmes
Square One, 4 Travis Street
Manchester, M1 2NY

Contractor(s)

Mott MacDonald

PARSONS BRINCKERHOFF

Project
INFRASTRUCTURE PROJECTS
NORTHERN HUB PHASE 1
ORDSALL CHORD

Drawing Title
CASTLEFIELD (MSJ&AR) VIADUCT
INTRUSIVE SURVEY
SITE LOCATION PLAN

Designed		Signed	Date
Drawn		Signed	Date 2013-07-12
Checked		Signed	Date
Approved		Signed	Date
Scale(s) 1:500		ELR & Mileage	

Alternative Reference

Sheet 1 of 1

Drawing Number 127523-A-CEP-DRG-PBL-100001

Revision P00.1

Sheet Size A1 594 x 841