



SIDE ELEVATION

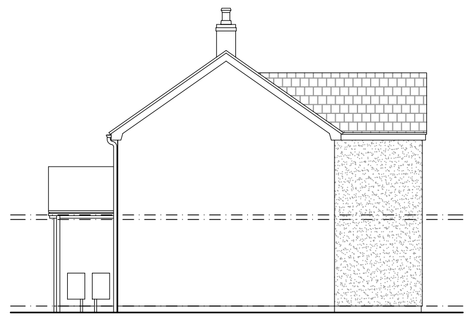


FRONT ELEVATION

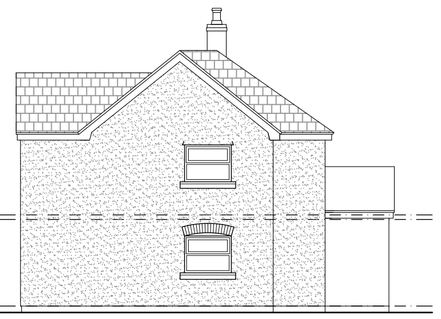


SIDE ELEVATION




REAR ELEVATION

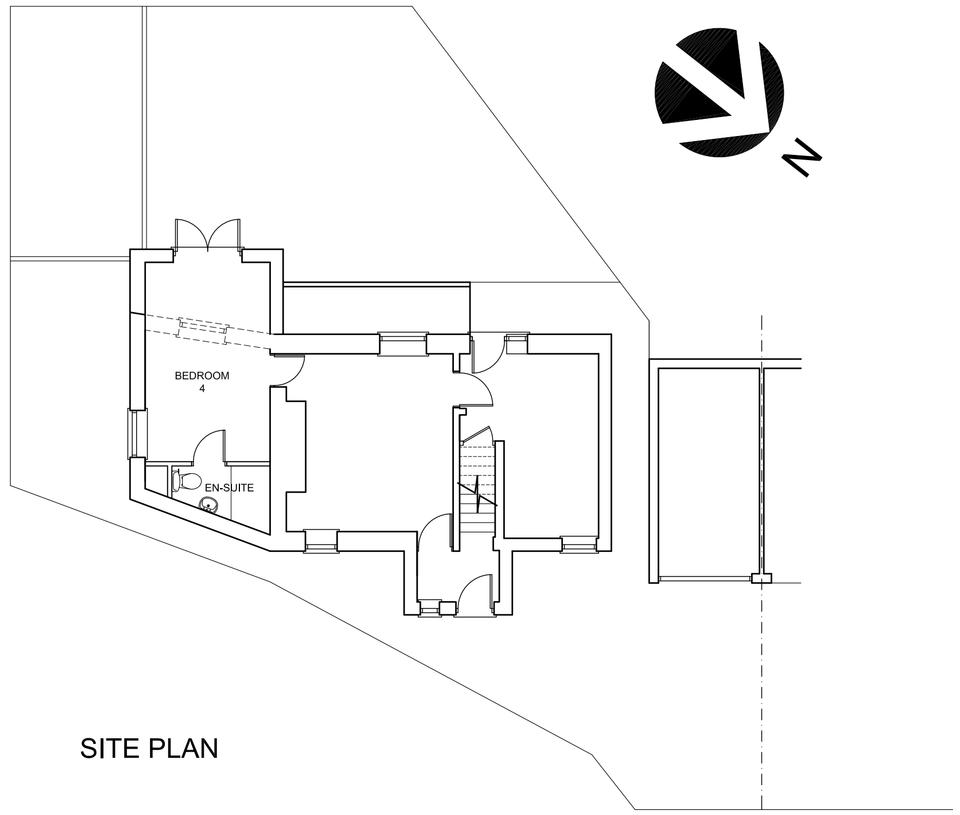

SITE PLAN

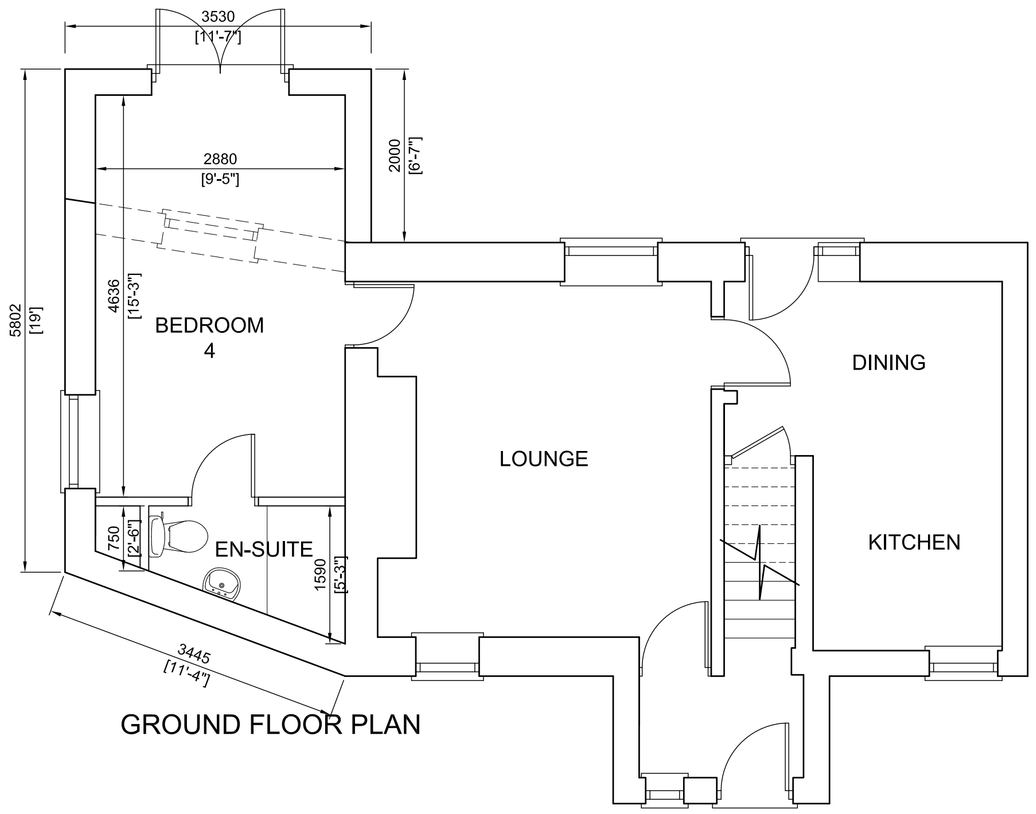

GROUND FLOOR PLAN

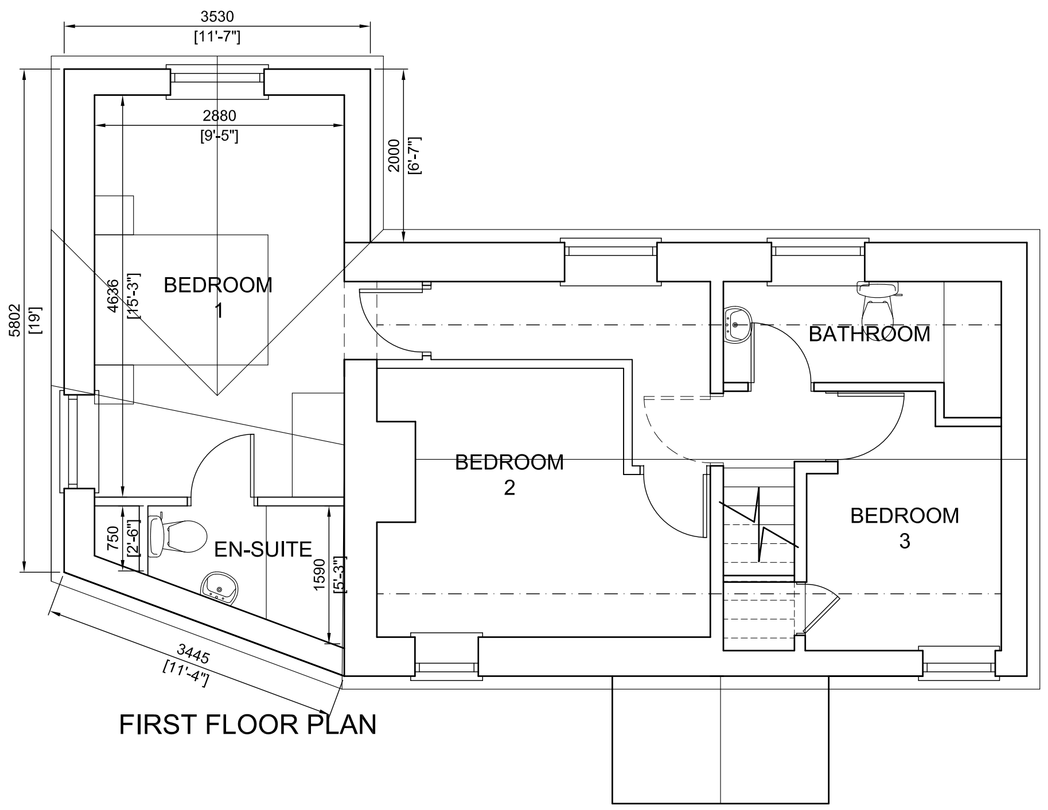

FIRST FLOOR PLAN

0 1 2 3 4 5 m

SCALE 1:50

0 5 10 m

SCALE 1:100

AMENDMENTS	I	DATE

JOB

PROPOSED SIDE EXTENSIONS
4 BELCROFT CLOSE
NORTHENDEN
MANCHESTER
M22 4XE

CLIENT

Mr G JAMES

SUBJECT

PROPOSED PLANS &
ELEVATIONS

DRAWN		DATE	26.04.2014
CHECKED		SCALE	1:100 - ELEVS 1:50 - PLANS 1:100 - SITE PLAN
APPROVED			
JOB No.	DRG No.		AMENDMENT
0148	02		