

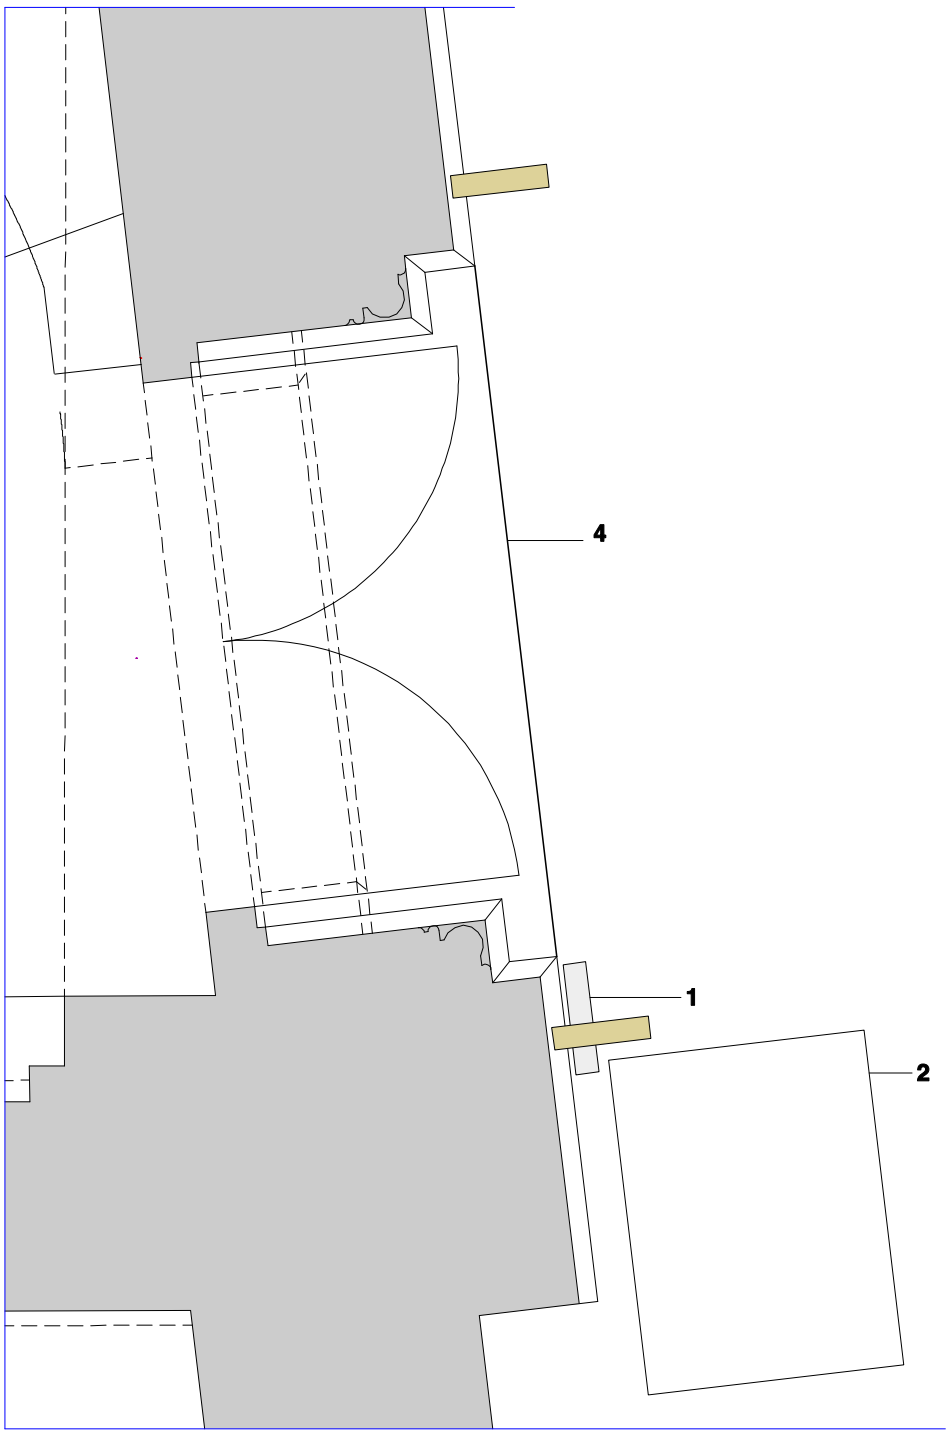


Entrance plan as existing

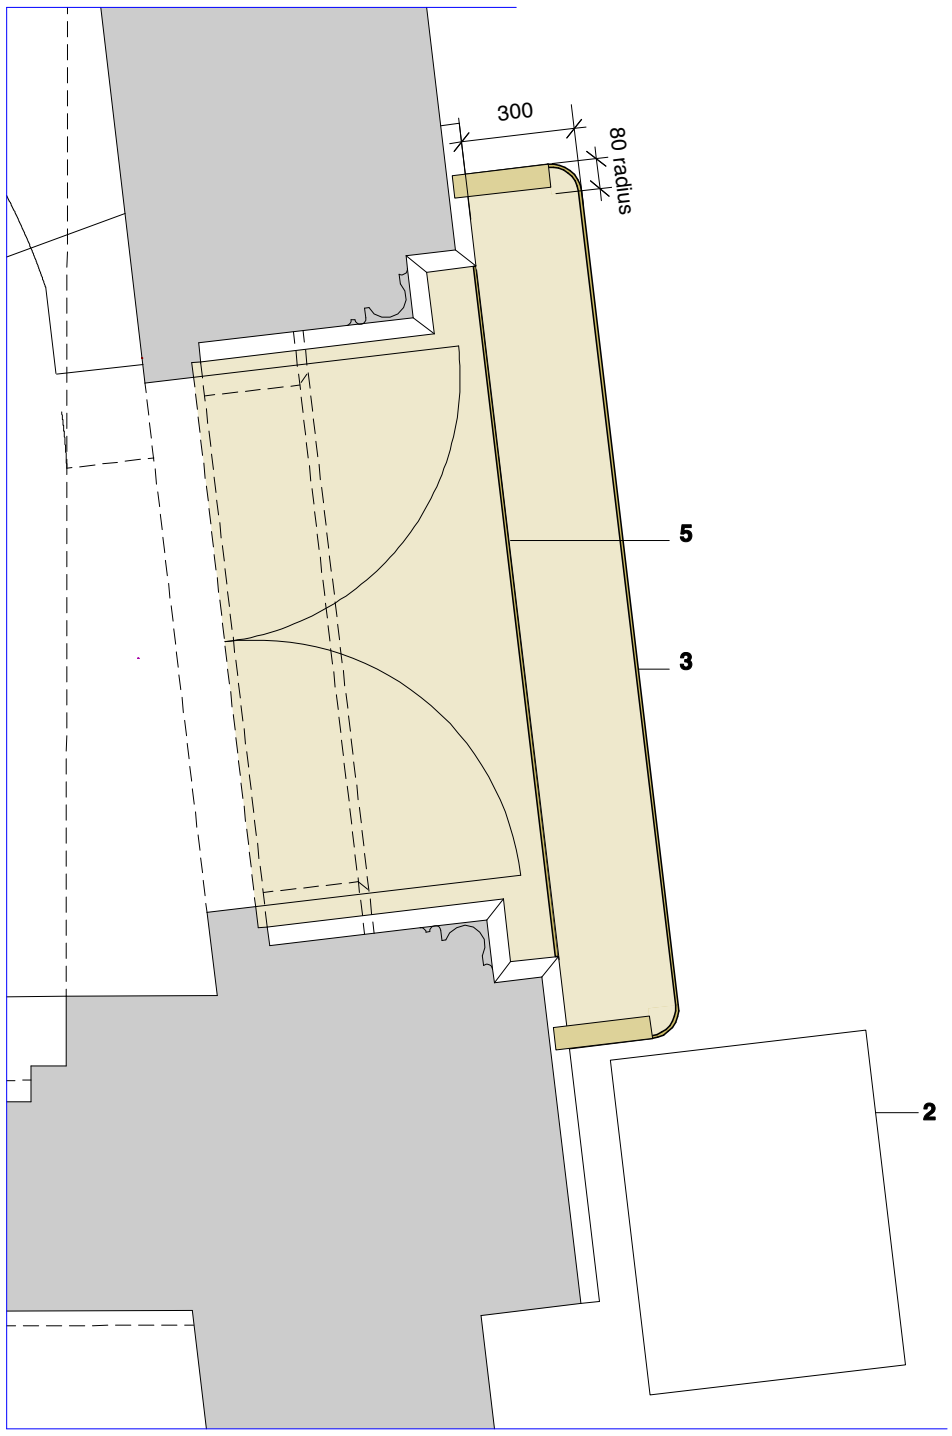

Entrance plan as proposed

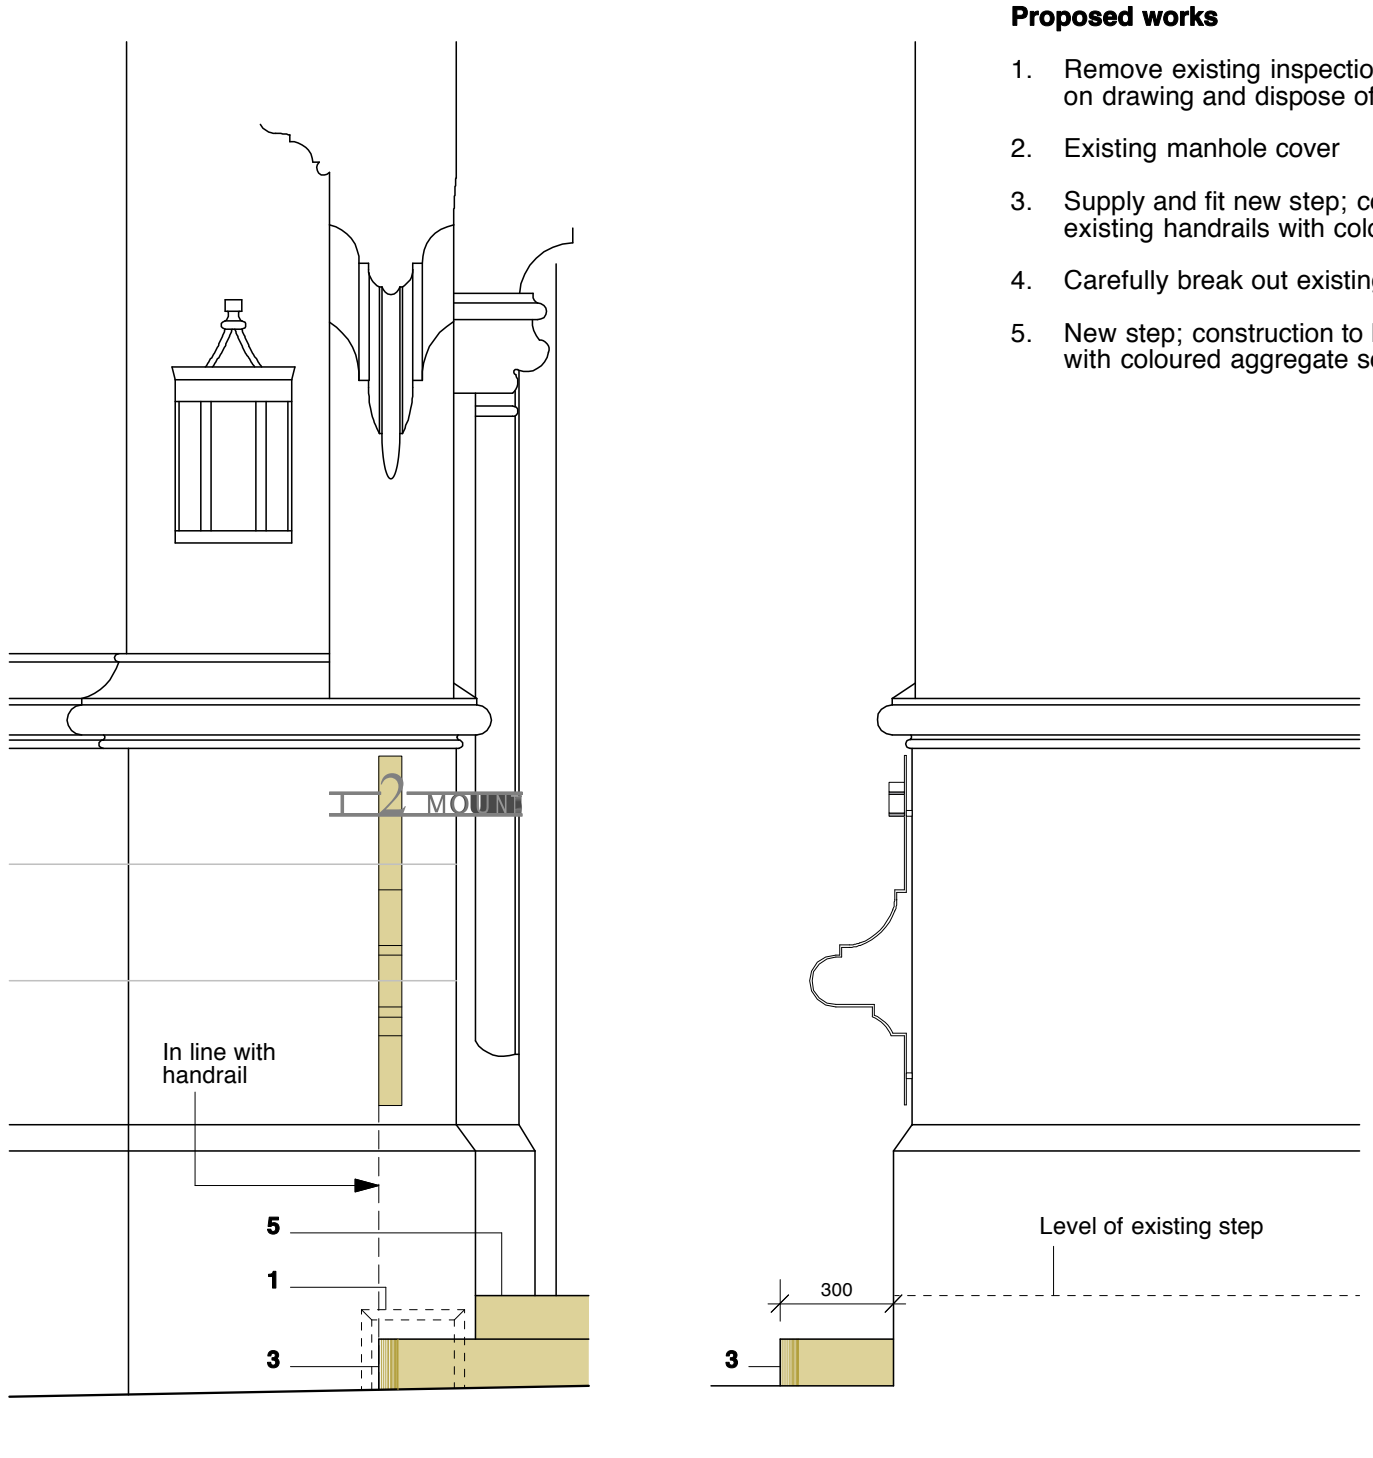

Proposed works

1. Remove existing inspection chamber vent to front of entrance as indicated on drawing and dispose off site
2. Existing manhole cover
3. Supply and fit new step; construction to be brass edging strip to match existing handrails with coloured aggregate screed
4. Carefully break out existing sandstone step; dispose off site
5. New step; construction to be brass edging strip to match existing handrails with coloured aggregate screed

a Step detail amended 12.11.13

Wrather & Co.

Commercial Property
St. Andrews Chambers, 20-21 Albert Square,
Manchester M2 5PE
Telephone 0161 833 0123
Fax 0161 833 4567
Email: property@wrather.co.uk

2 Mount Street Improvement Works 2011

DRAWING NO.		REV.	SCALE
W552_1.03a Proposed external works			1:20
DRAWN BY JW	DATE	03.01.12	
CHECKED BY	PLOT SIZE	A3	