1 2 3m

DO NOT SCALE - USE FIGURED DIMENSIONS ONLY

OMBLER IWANOWSKI ARCHITECTS
12 HILTON STREET MANCHESTER M1 1JF
email@oiarchitects.co.uk 0161 236 6778
oiarchitects.co.uk oiarchitectshomes.co.uk

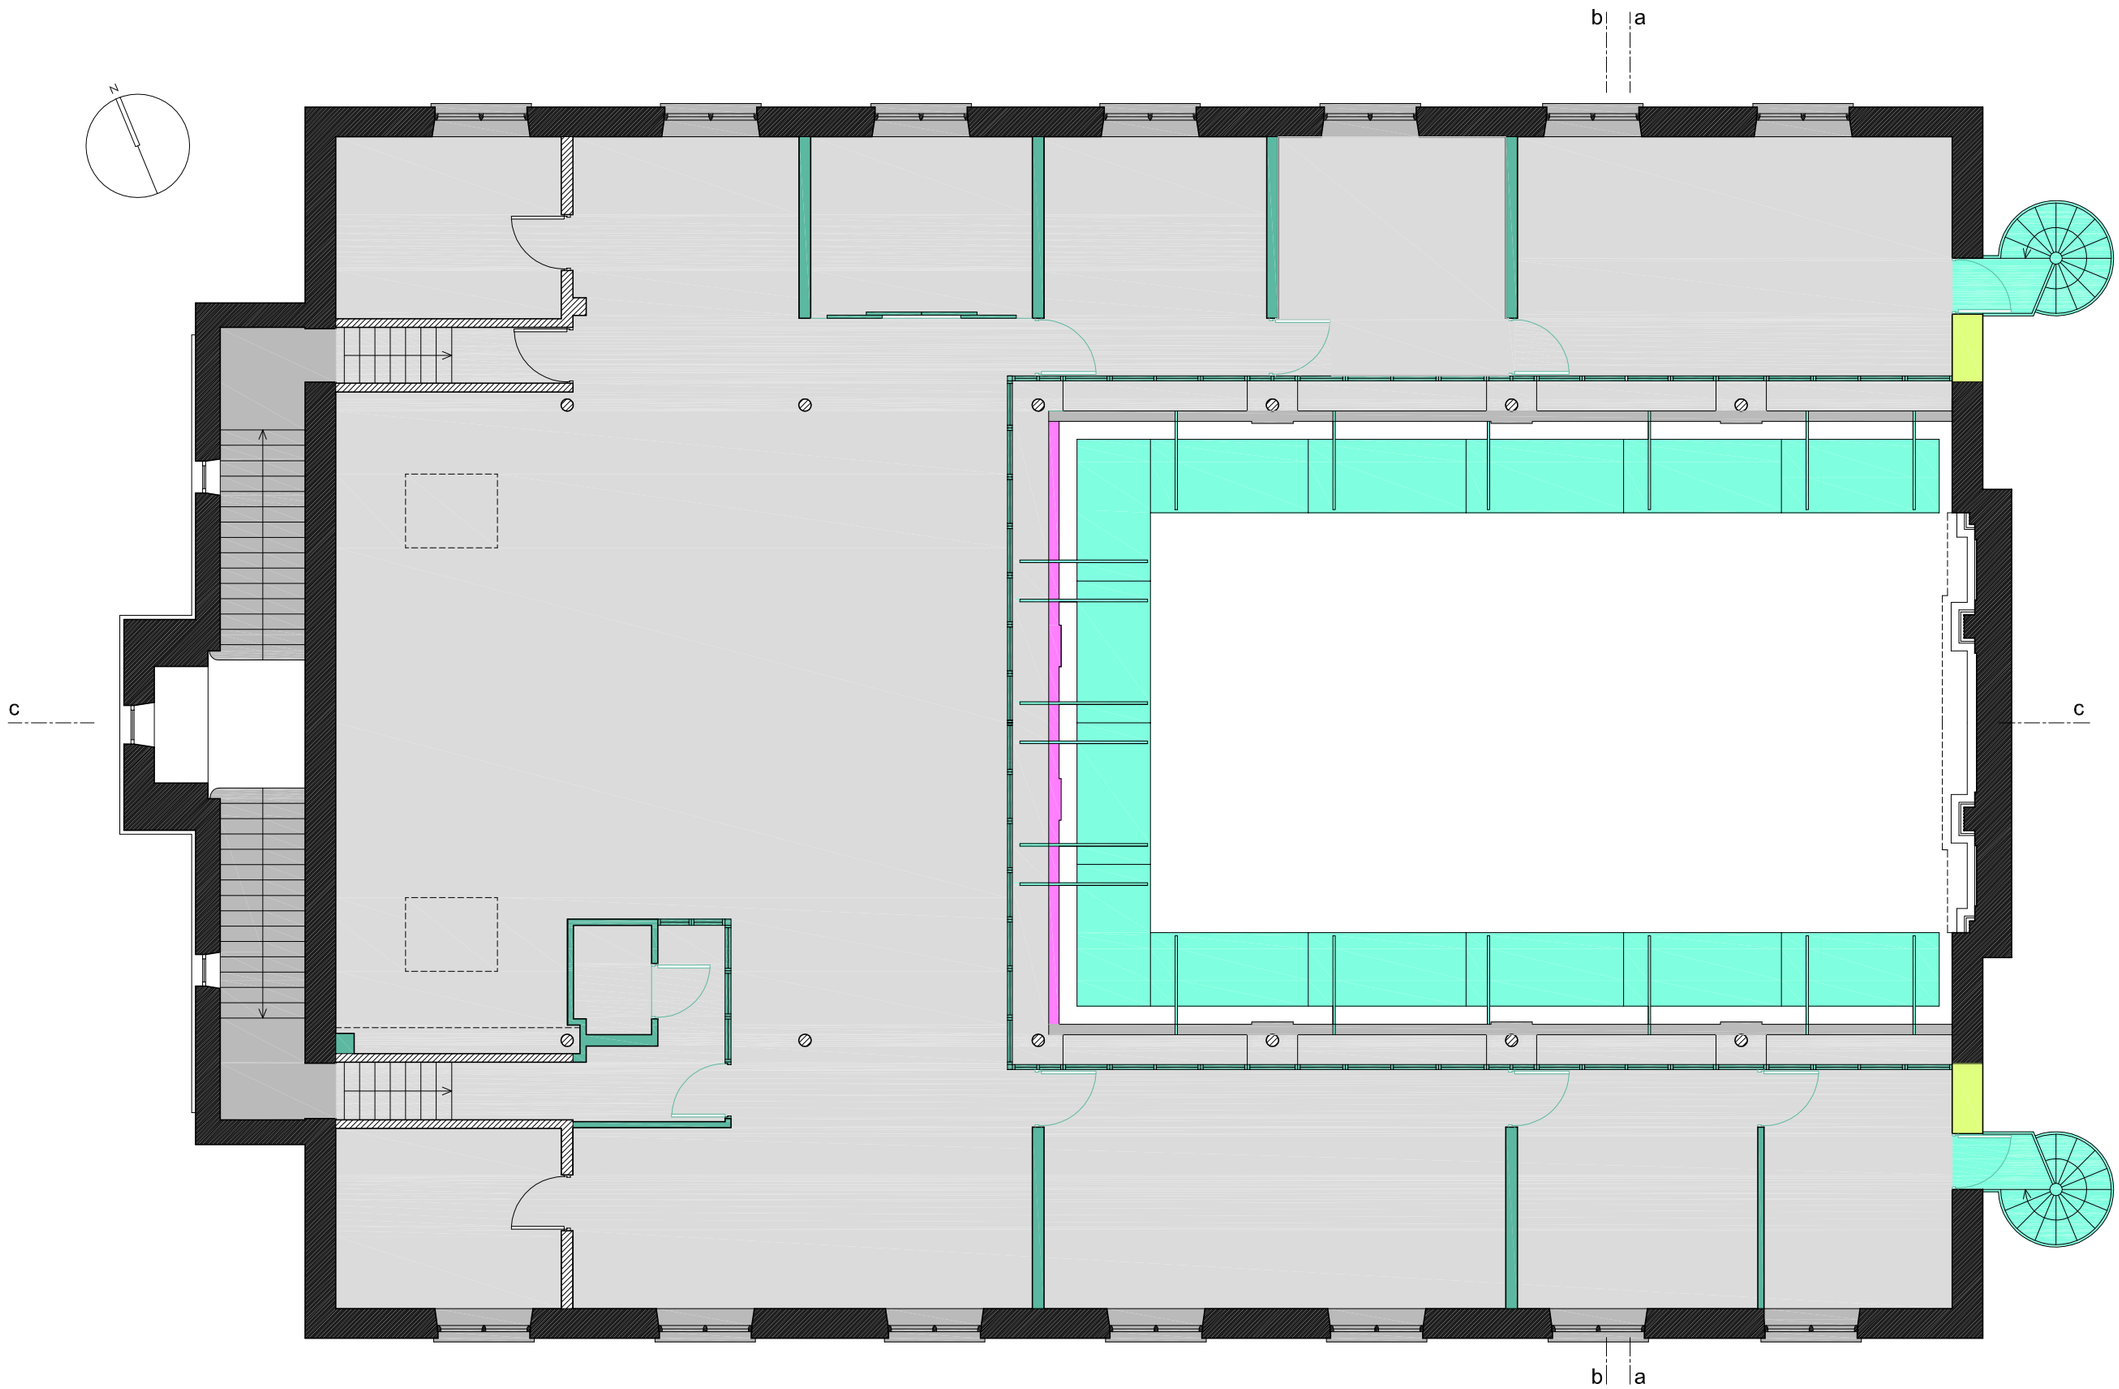

HISTORIC (PRE 1980) FABRIC TO BE RETAINED

OTHER NON-HISTORIC (POST 1980) FABRIC TO BE RETAINED

OTHER NON-HISTORIC (POST 1980) FABRIC TO BE DEMOLISHED

HISTORIC (PRE 1980) FABRIC (NOT IN ORIGINAL POSITION) TO BE MOVED

HISTORIC (PRE 1980) FABRIC TO BE DEMOLISHED OR ALTERED

ST THOMAS CENTRE, ARDWICK

L(10)116 - FIRST FLOOR PLAN DEMOLITIONS & ALTERATIONS - SCALE 1:100 @ A3

OI