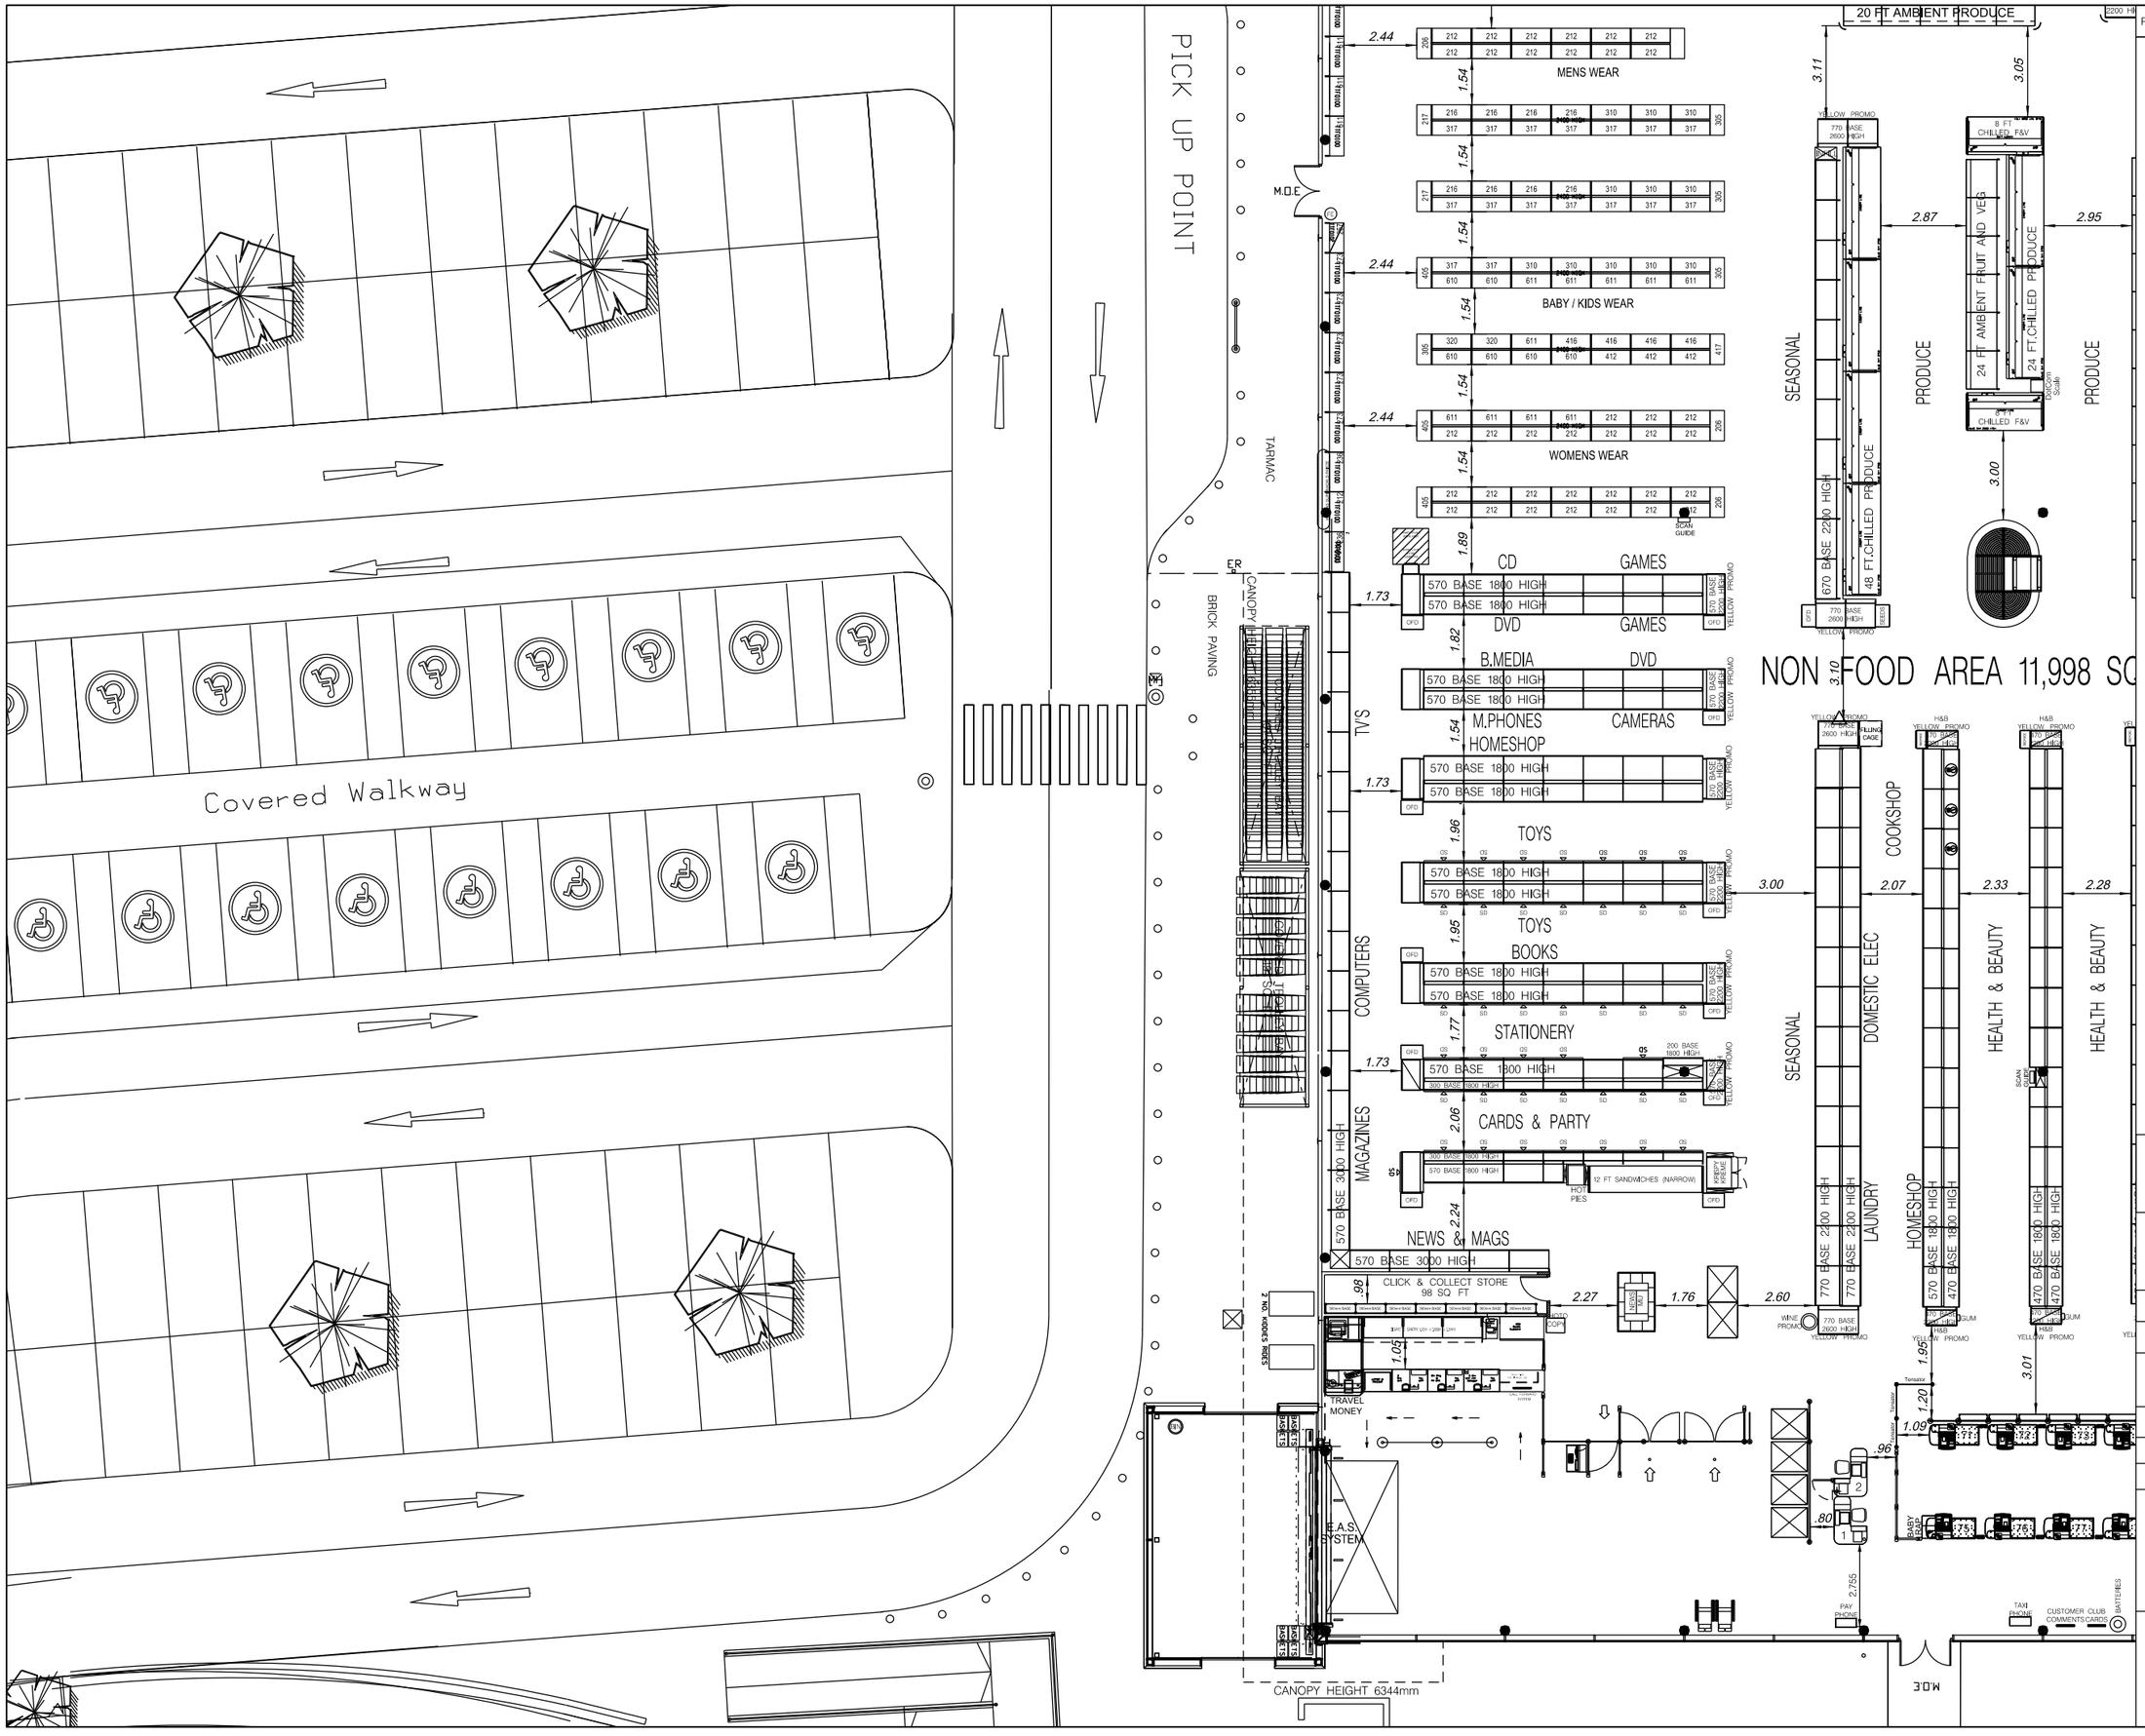

REV.	REVISIONS	DATE
##	EXISTING PLAN PRODUCED	22.07.13

PROJECT
5128
BURNAGE

DESCRIPTION
TIMPSONS DRY CLEANERS
EXISTING DETAIL

DRAWING NO. 5128gag##.dgn

PHASE | ISSUE ##

SCALE 1:100@A1 | DATE 22.07.13

PLANNING HEAD KEITH KEELEY

COMPANY FUSE 3

DRAWN JH

TESCO
STORE PLANNING

TESCO STORES LIMITED
STORE PLANNING DEPARTMENT
PROPERTY SERVICES
P.O. BOX 400, CIRRUS BUILDING, SHIRE PARK
WELWYN GARDEN CITY, HERTS, AL7 1GA
TELEPHONE : 01707 395150

THE COPYRIGHT AND ALL OTHER RIGHTS IN AND RELATING TO THIS PUBLICATION BELONG TO AND ARE THE SOLE PROPERTY OF TESCO STORES LIMITED. ALL RIGHTS ARE RESERVED, NEITHER THE WHOLE NOR ANY PART OF THIS PUBLICATION MAY BE REPRODUCED OR TRANSMITTED IN ANY FORM OR BY ANY ELECTRONIC OR MECHANICAL MEANS INCLUDING PHOTOCOPYING AND RECORDING OR FROM ANY RETRIEVAL SYSTEM WITHOUT THE PRIOR WRITTEN LICENCE FROM THE OWNER
© 2005 TESCO STORES LIMITED

REMOVE 2 NO. BOLLARDS
RE-SITE 2 No. COVERED TROLLEY BAYS
INSTALL 1 No. NEW DRY CLEANERS AND ALL ASSOCIATED EQUIPMENT

PICK UP POINT

TARMAC

BRICK PAVING

M.D.E

MENS WEAR

BABY / KIDS WEAR

WOMENS WEAR

SCAN GUIDE

CD

GAMES

DVD

B.MEDIA

M.PHONES

CAMERAS

HOMESHOP

TOYS

BOOKS

STATIONERY

CARDS & PARTY

12 FT SANDWICHES (NARROW)

HOT PIES

NEWS & MAGS

CLICK & COLLECT STORE
98 SQ FT

TRAVEL MONEY

TV'S

COMPUTERS

MAGAZINES

SEASONAL

DOMESTIC ELEC

LAUNDRY

COOKSHOP

HEALTH & BEAUTY

20 FT AMBIENT PRODUCE

8 FT CHILLED F&V

24 FT AMBIENT FRUIT AND VEG

24 FT.CHILLED PRODUCE

48 FT.CHILLED PRODUCE

PRODUCE

NON FOOD AREA 11,998 SQ

E.A.S. SYSTEM

CANOPY HEIGHT 6344mm

PAY PHONE

TAXI PHONE

CUSTOMER CLUB CARDS

BATTERIES

M.D.E

REV.	REVISIONS	DATE
##	EXISTING PLAN PRODUCED	22.07.13
1#	PROPOSED PLAN PRODUCED	22.07.13

FORMAT: –

PROPOSED: –

APPROVED BY:

REMOVED EQUIPMENT
NEW EQUIPMENT
RESITED EQUIPMENT
CHANGE OF USE

PROJECT
5128
BURNAGE

DESCRIPTION
TIMPSONS DRY CLEANERS
PROPOSED DETAIL

DRAWING NO. 5128gag1#.dgn

PHASE ISSUE 1#

SCALE 1:100@A1

DATE 22.07.13

PLANNING HEAD KEITH KEELEY

COMPANY FUSE 3

DRAWN YE

TESCO
STORE PLANNING

TESCO STORES LIMITED
STORE PLANNING DEPARTMENT
PROPERTY SERVICES
P.O. BOX 400, CIRRUS BUILDING, SHIRE PARK
WELWYN GARDEN CITY, HERTS, AL7 1GA
TELEPHONE : 01707 395150

THE COPYRIGHT AND ALL OTHER RIGHTS IN AND RELATING TO THIS PUBLICATION BELONG TO AND ARE THE SOLE PROPERTY OF TESCO STORES LIMITED. ALL RIGHTS ARE RESERVED.WHETHER THE WHOLE NOW ANY PART OF THIS PUBLICATION MAY BE REPRODUCED OR TRANSMITTED IN ANY FORM OR BY ANY ELECTRONIC OR MECHANICAL MEANS INCLUDING PHOTOCOPYING AND RECORDING OR FROM ANY RETRIEVAL SYSTEM WITHOUT THE PRIOR WRITTEN CONSENT FROM THE OWNER © 2005 TESCO STORES LIMITED.

REV.	REVISIONS	DATE
##	EXISTING PLAN PRODUCED	22.07.13
1#	PROPOSED PLAN PRODUCED	22.07.13

INSTALL 1 No. NEW DRY CLEANERS AND ALL ASSOCIATED EQUIPMENT

LINHOPE CLOSE

DENSHAW CLOSE

LAVISTER AVENUE

ASSUMED BOUNDARY

RECYCLE CENTRE

Covered Walkway

21 No. RESIDENTS PARKING SPACES

LOADING BAY

BUS SHELTER

LANE END ROAD

ON-STREET PARKING

KINSLEIGH ROAD

BRASSINGTON ROUNDABOUT - ILLUSTRATIVE ONLY (RESERVED MATTER)

RESIDUAL HOUSING LAND - AREA APPROX. 1.46 ACRES FOR ILLUSTRATIVE PURPOSES ONLY

FORMAT: –	PROPOSED: –

APPROVED BY:

REMOVED EQUIPMENT	
NEW EQUIPMENT	
RESITED EQUIPMENT	
CHANGE OF USE	

PROJECT
5128
BURNAGE

DESCRIPTION
TIMPSONS DRY CLEANERS
PROPOSED OVERVIEW

DRAWING NO. 5128gag1#.dgn

PHASE | ISSUE 1#

SCALE 1:500@A1 | DATE 22.07.13

PLANNING HEAD KEITH KEELEY

COMPANY FUSE 3

DRAWN YE

TESCO
STORE PLANNING

TESCO STORES LIMITED
STORE PLANNING DEPARTMENT
PROPERTY SERVICES
P.O. BOX 400, CIRRUS BUILDING, SHIRE PARK
WELWYN GARDEN CITY, HERTS. AL7 1GA
TELEPHONE : 01707 395150

THE COPYRIGHT AND ALL OTHER RIGHTS IN AND RELATING TO THIS PUBLICATION BELONG TO AND ARE THE SOLE PROPERTY OF TESCO STORES LIMITED. ALL RIGHTS ARE RESERVED NEITHER THE WHOLE NOR ANY PART OF THIS PUBLICATION MAY BE REPRODUCED OR TRANSMITTED IN ANY FORM OR BY ANY ELECTRONIC OR MECHANICAL MEANS INCLUDING PHOTOCOPYING AND RECORDING OR FROM ANY RETRIEVAL SYSTEM WITHOUT THE PRIOR WRITTEN LICENCE FROM THE OWNER
© 2005 TESCO STORES LIMITED