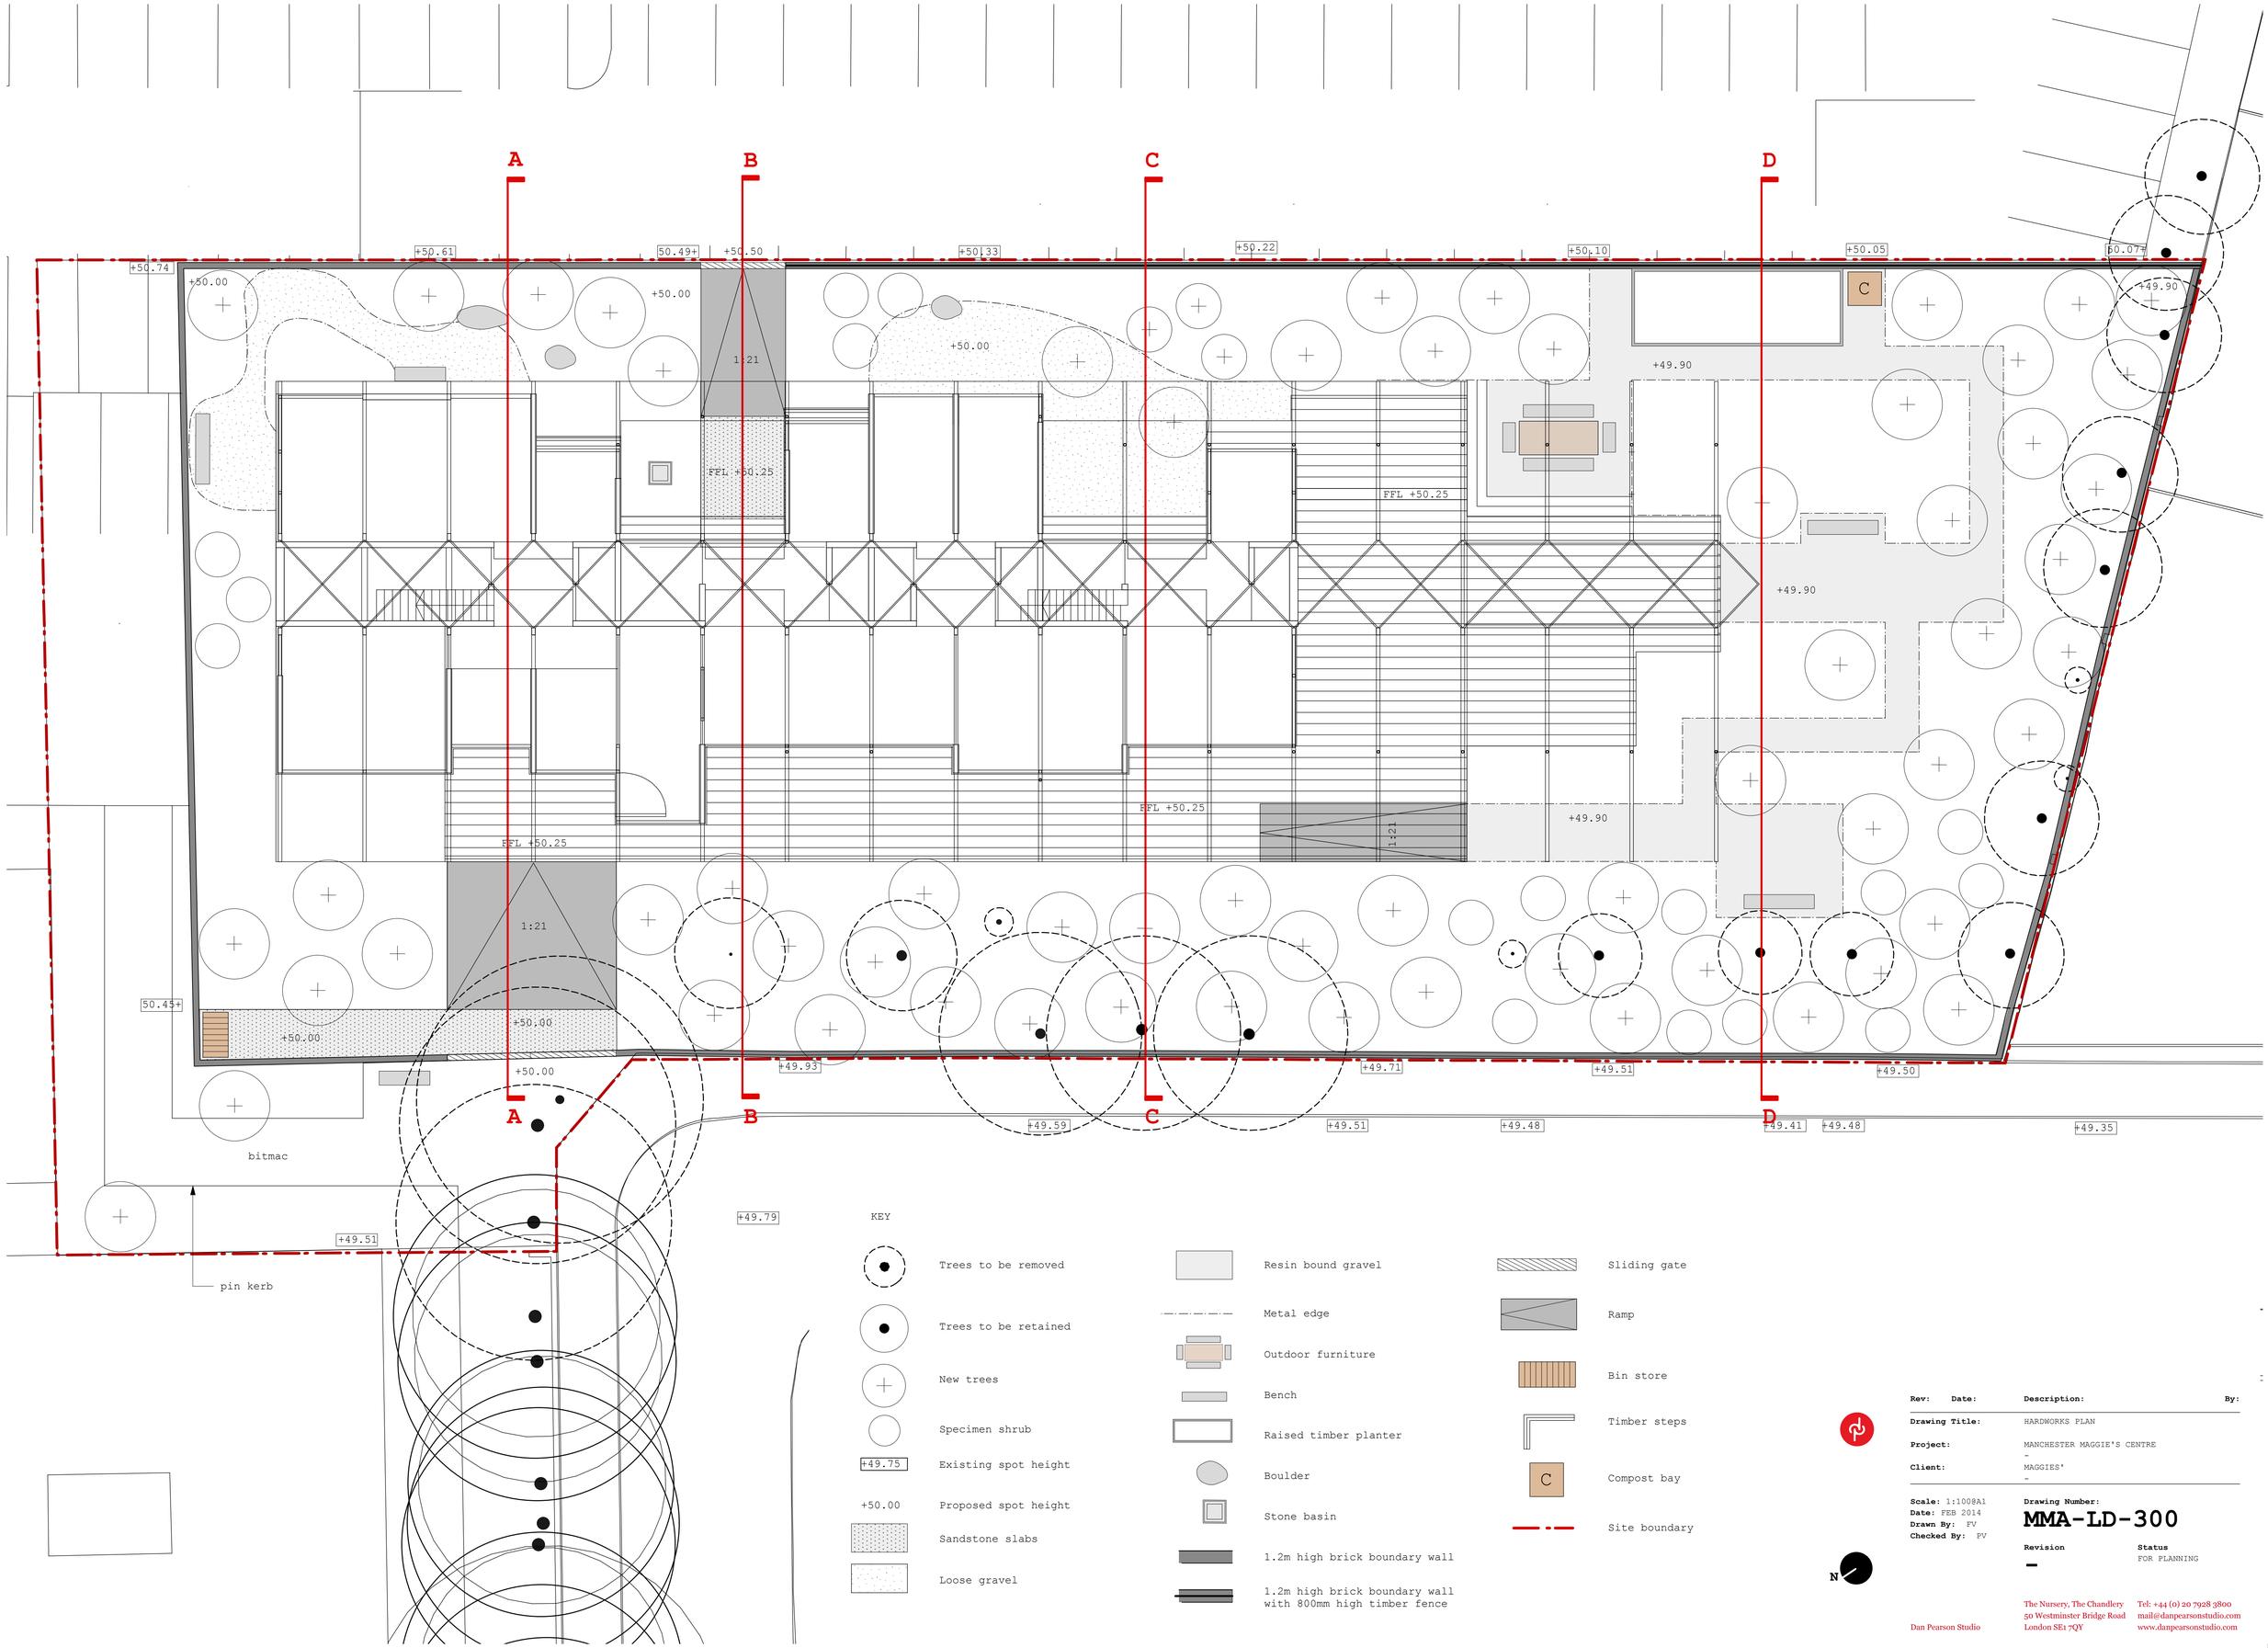

KEY

- Trees to be removed
- Trees to be retained
- New trees
- Specimen shrub
- +49.75 Existing spot height
- +50.00 Proposed spot height
- Sandstone slabs
- Loose gravel
- Resin bound gravel
- Metal edge
- Outdoor furniture
- Bench
- Raised timber planter
- Boulder
- Stone basin
- 1.2m high brick boundary wall
- 1.2m high brick boundary wall with 800mm high timber fence
- Sliding gate
- Ramp
- Bin store
- Timber steps
- C Compost bay
- Site boundary

Rev:	Date:	Description:	By:

Drawing Title: HARDWORKS PLAN

Project: MANCHESTER MAGGIE'S CENTRE
-

Client: MAGGIES'
-

Scale: 1:100@A1
Date: FEB 2014
Drawn By: FV
Checked By: PV

Drawing Number:
MMA-LD-300

Revision –

Status FOR PLANNING

N

Dan Pearson Studio
The Nursery, The Chandlery
50 Westminster Bridge Road
London SE1 7QY
Tel: +44 (0) 20 7928 3800
mail@danpearsonstudio.com
www.danpearsonstudio.com