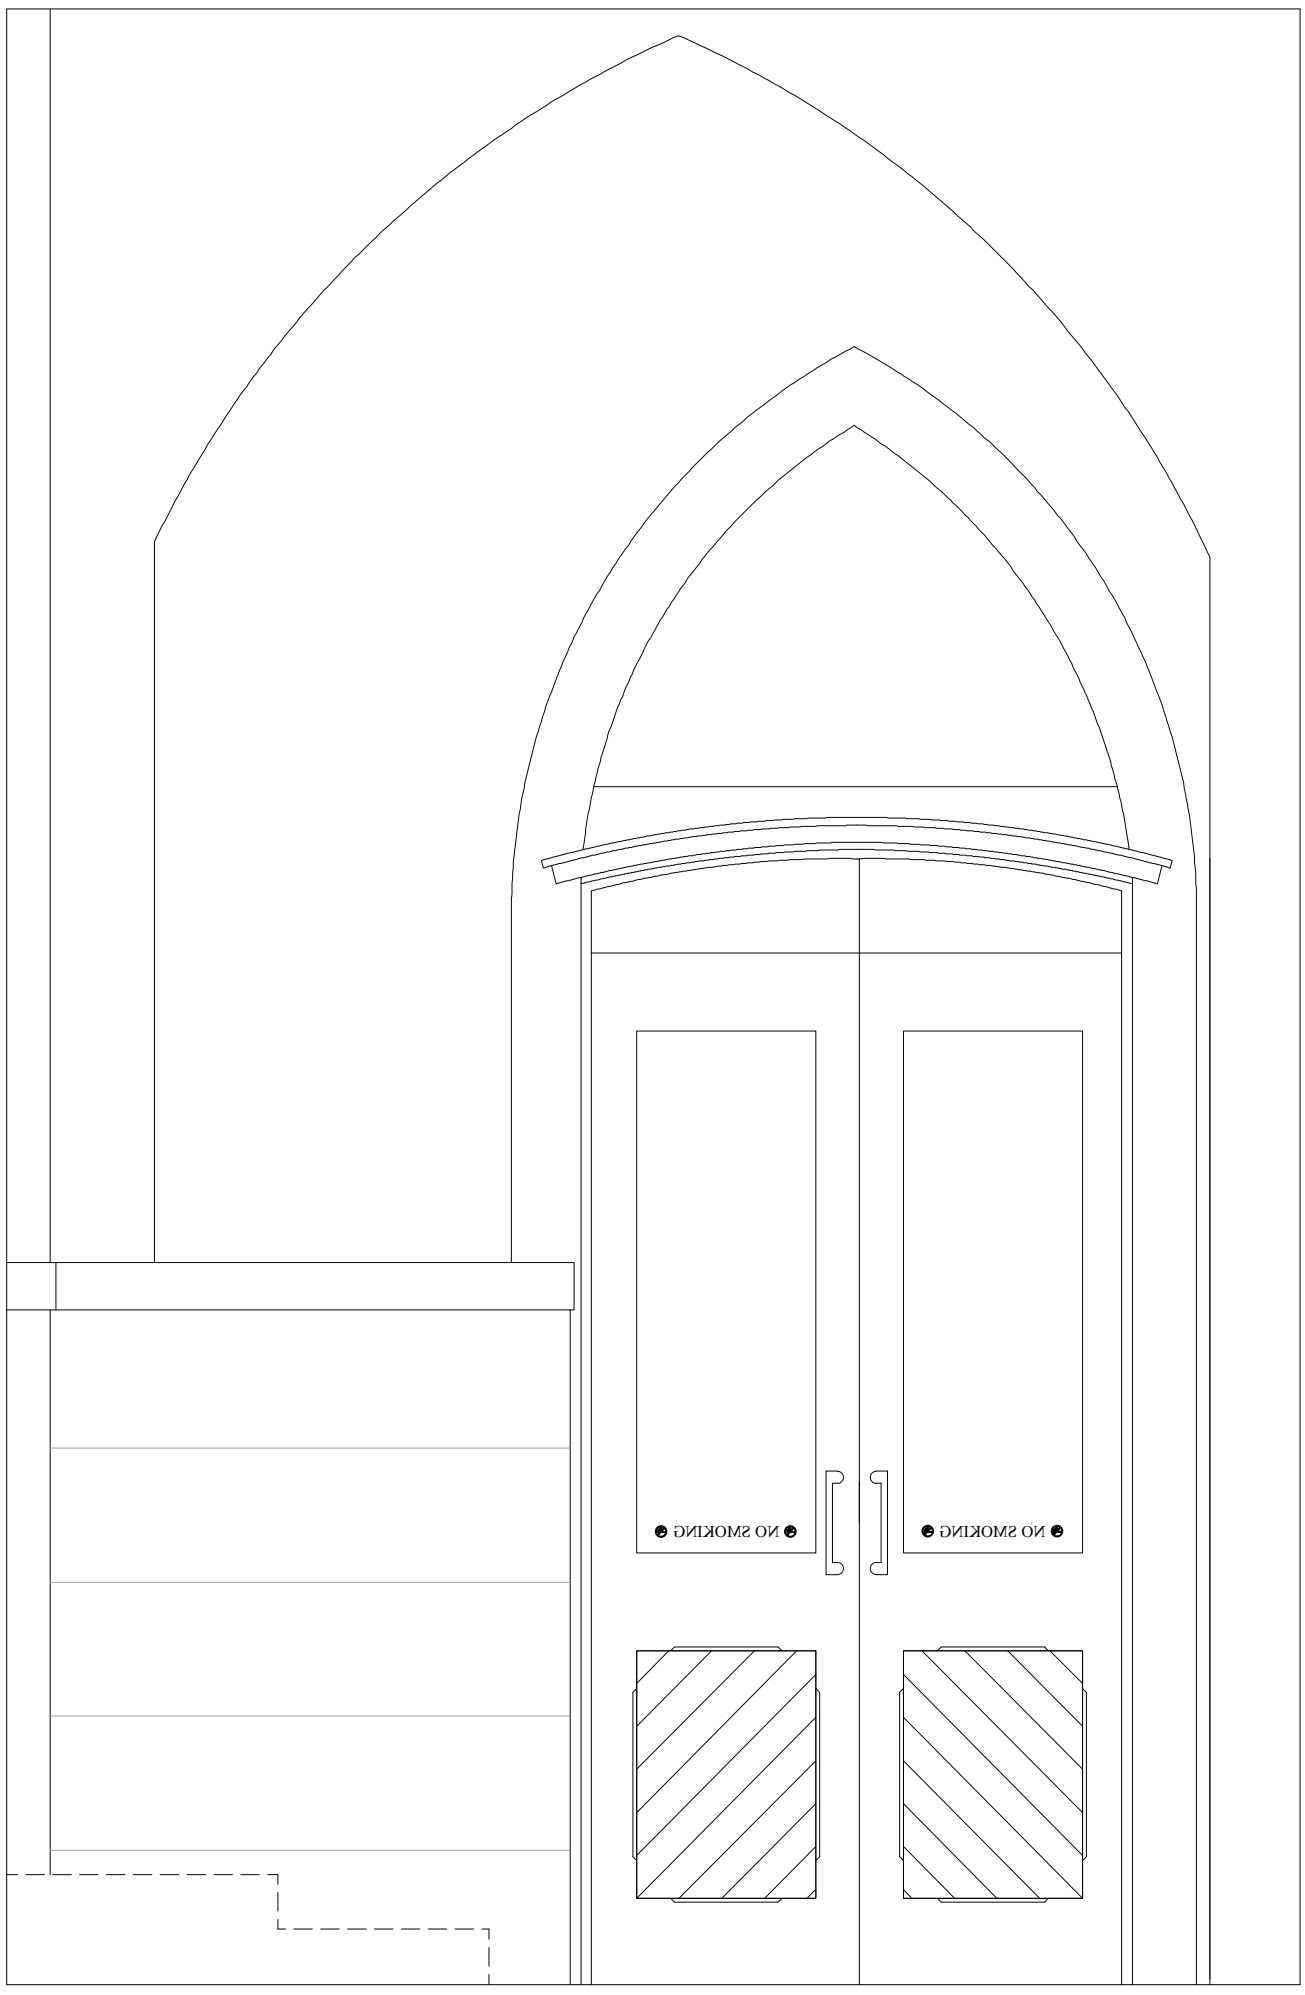


Internal Elevation as Existing

Wrather & Co.

Commercial Property
St. Andrews Chambers, 20-21 Albert Square,
Manchester M2 5PE
Telephone 0161 833 0123
Fax 0161 833 4567
Email: property@wrather.co.uk

2 Mount Street
Improvement Works 2011

DRAWING NO.		REV.	SCALE
W552_1.06	Existing internal entrance elevation		1:20
DRAWN BY	JW	DATE	03.01.12
CHECKED BY		PLOT SIZE	A3