

DO NOT SCALE

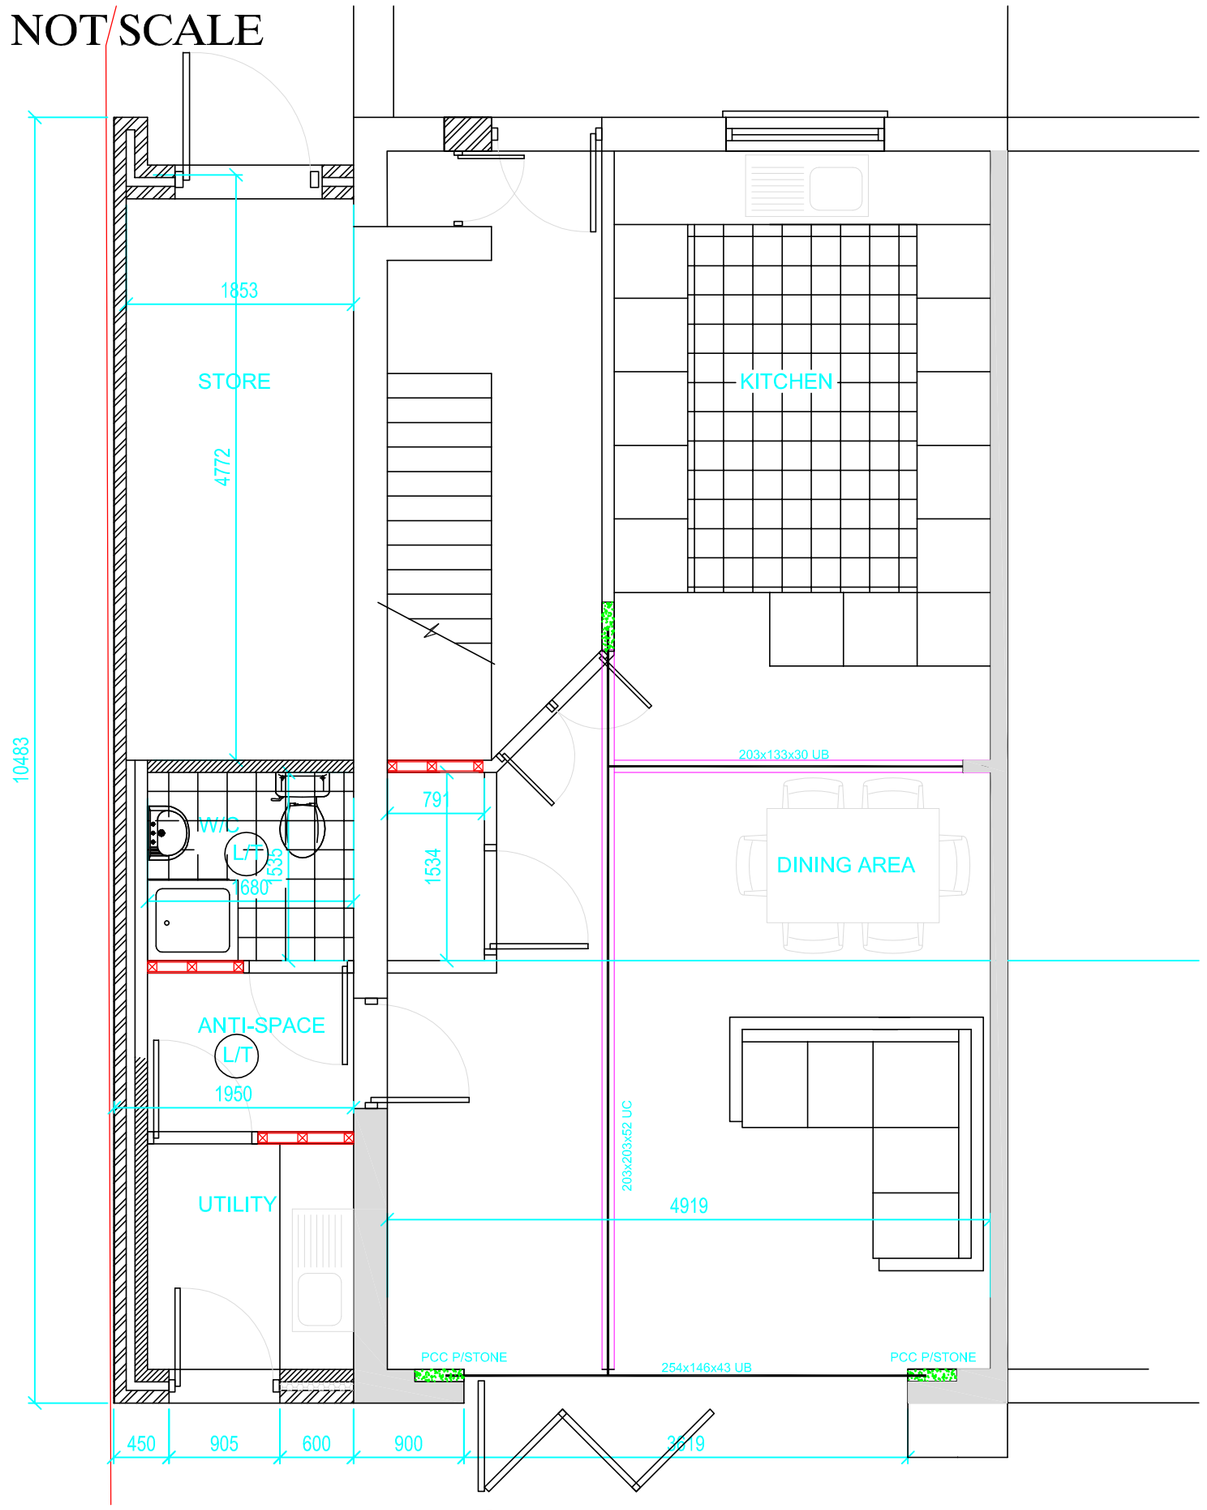


Proposed Ground Floor Plan

1:50

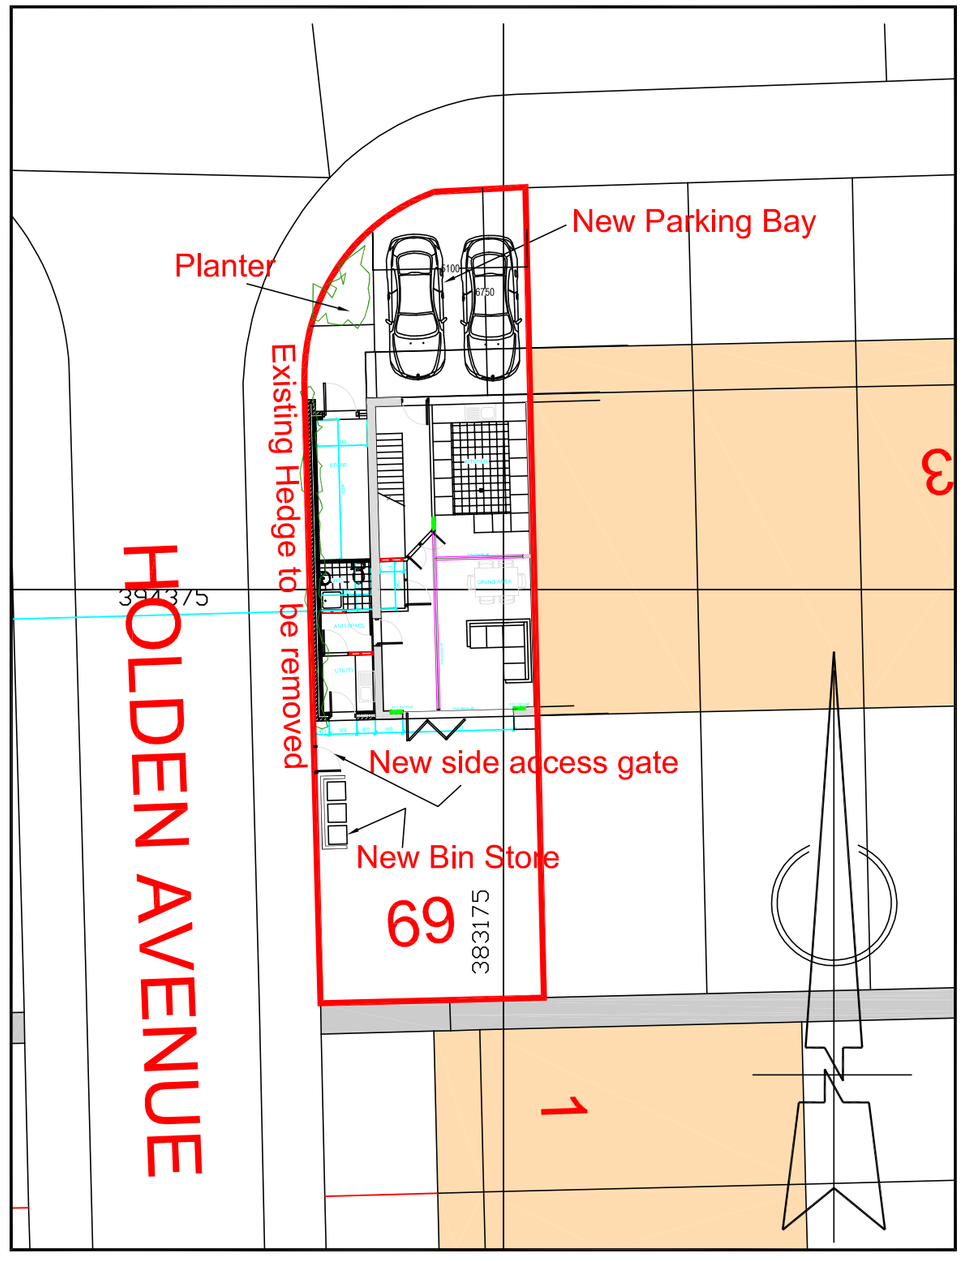

Proposed Site Plan


1:200

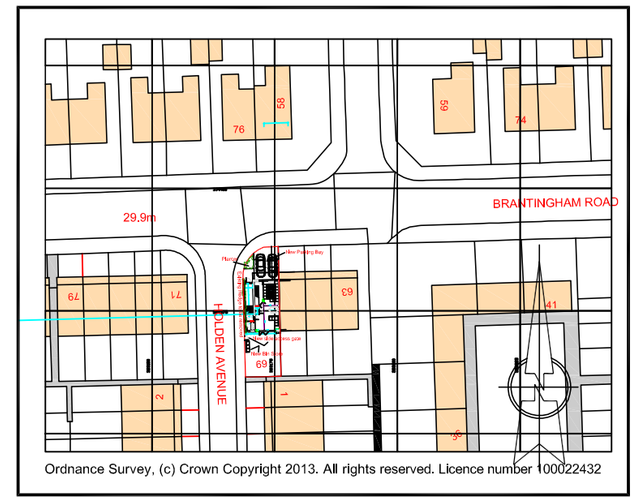

Ordnance Survey, (c) Crown Copyright 2013. All rights reserved. Licence number 100022432

Proposed Location Plan

1:250

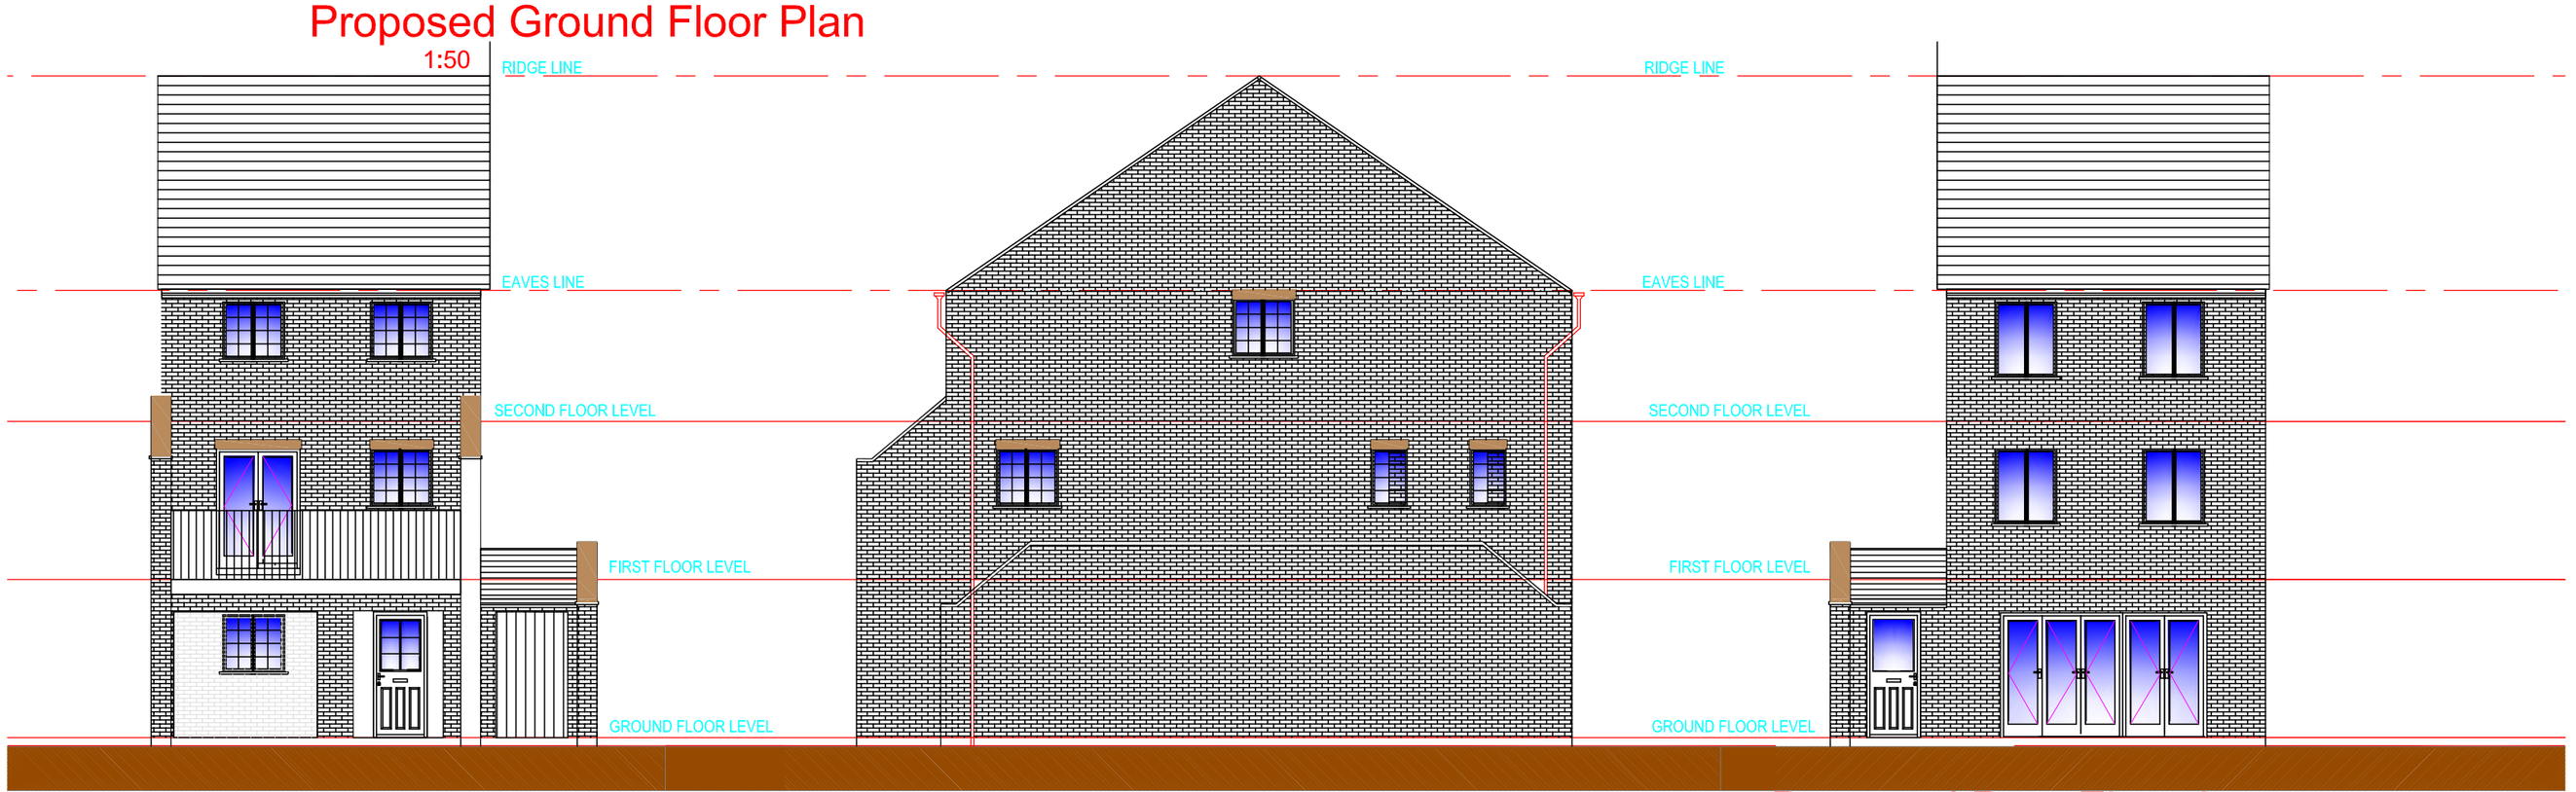

Proposed Front Elevation

1:100

Proposed Side Elevation

1:100

Proposed Rear Elevation

1:100

REV	DATE	REVISION DETAILS	DRAWN	CHKD	APPRD
A	1/14	PLANNING REVISIONS			

CLIENT:
Mr W Dunn

CLIENT REFERENCE:

PROJECT:
Proposed Side Extension at
69 Brantingham Road
Manchester

DRAWING TITLE:
Proposed Plans and Elevations

A2

A E Architectural
92 Kitts Moss Lane
Bramhall
Cheshire
SK 7 2 BQ
Tel: 0161 439 0092
077218 50705
archeng@hotmail.co.uk

SCALE	DOCUMENT NUMBER	REV
shown	13–554–101	A

Copyright retained by ADS Structural ltd. Information to be reproduced with permission only. To be read in conjunction with all other relevant drawings and information issued as part of this appointment. Contractor to check all dimensions on site.These are not working details. These drawing are intended for the purpose stated within the title block only.