

# ACCESS AND CIRCULATION

NOTE:
1. Do not scale from this drawing
2. All setting out, levels and dimensions to be agreed on site.
3. The dimensions of all materials must be checked on site before being laid out.
4. This drawing must be read with the relevant specification clauses and detail drawings
5. Order of construction and setting out to be agreed on site.
6. This drawing is copyright protected and may not be reproduced in whole or part without written authority.

N O R T H

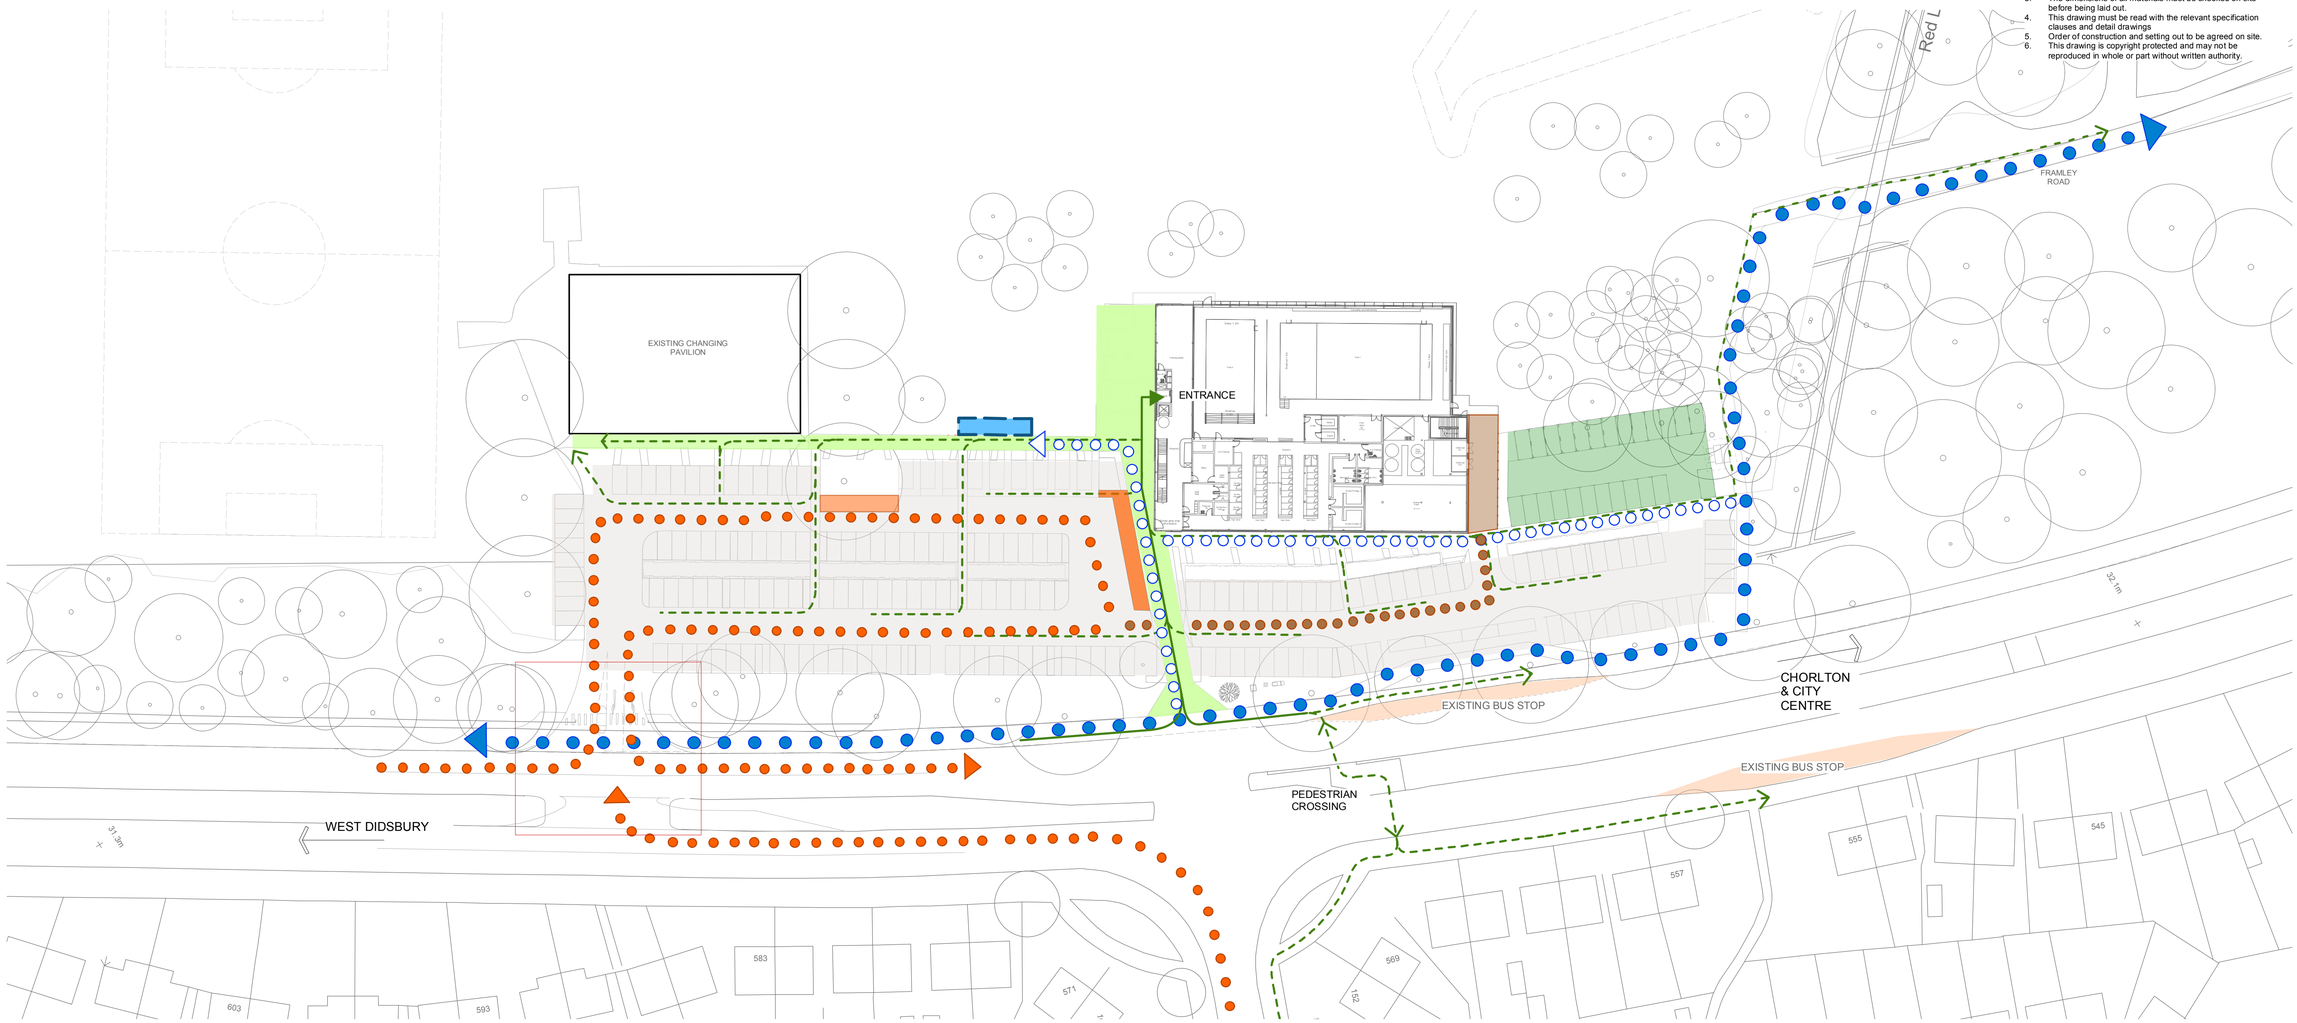


INSERT A
PROPOSED SOUTHERN JUNCTION ARRANGEMENTS

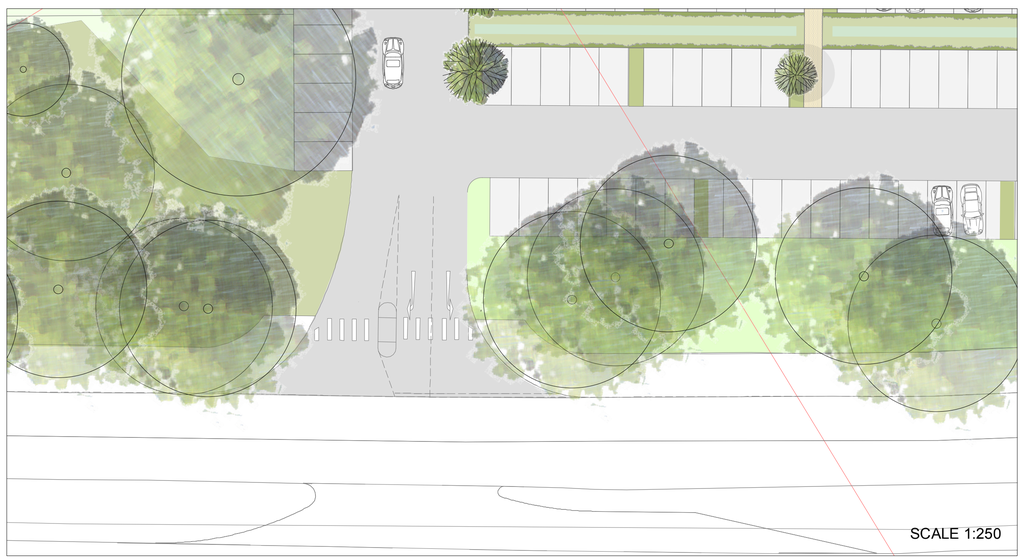


LEGEND

- PEDESTRIAN MOVEMENT
- VEHICLE & COACH ACCESS
- COACH DROP OFF
- COACH WAIT POINT
- NATIONAL CYCLE ROUTE 85
- SHARED CYCLE PATH
- CYCLE PARK
- PEDESTRIAN ZONES
- MAIN CAR PARK FOR PITCH AND LEISURE CENTRE USERS 175 SPACES INC. 9 DISABLED BAYS
- OVERSPILL CAR PARKING 25 SPACES
- DELIVERIES/ SERVICE AREA

| Rev | Date | Status and Description | Drawn | Apprd |
|---|---|---|---|---|
| D | 27/11/13 | New drawing numbering adopted | DL/WS | DL |
| C | 18/11/13 | Stage D issue | DL | LH |
| B | 06/11/13 | Updated for information | DL | LH |
| A | 26/10/13 | Issue for approval | DL | LH |
| - | 18/10/13 | First Issue for outline approval | DL | LH |

This document has been declared **CONFIDENTIAL**
To be viewed by named design team and client only. Not for copy or distribution without management approval.

Originator:
PLANIT-IE LTD
2 Back Grafton Street
Altrincham
Cheshire
WA14 1DY
Tel: 0161 928 9281
Fax: 0161 928 9284
E-mail: info@planit-ie.com

planit intelligent environments

Project: HOUGH END FIELDS

Title: ACCESS & CIRCULATION

Status: PLANNING

| First Issued: | Drawn: | Checked: | Approved: |
|---|---|---|---|
| 01/10/13 | DL | LH | LH |

Scale: 1:500 @ A1 NTS@A1

Revision: D

Drawing No.: HOU_PLT_LAN_20_004