NOTES

- All dimensions and levels are to be checked on site.
- Any discrepancies are to be reported to the architect before any work commences.
- This drawing shall not be scaled to ascertain any dimensions. Work to figured dims only.
- This drawing shall not be reproduced without express written permission from AEW.
- Title overlay drawings and ownership boundaries are produced using all reasonable endeavours. AEW cannot be responsible for the accuracy or scale discrepancy of base plans supplied to them.

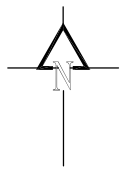

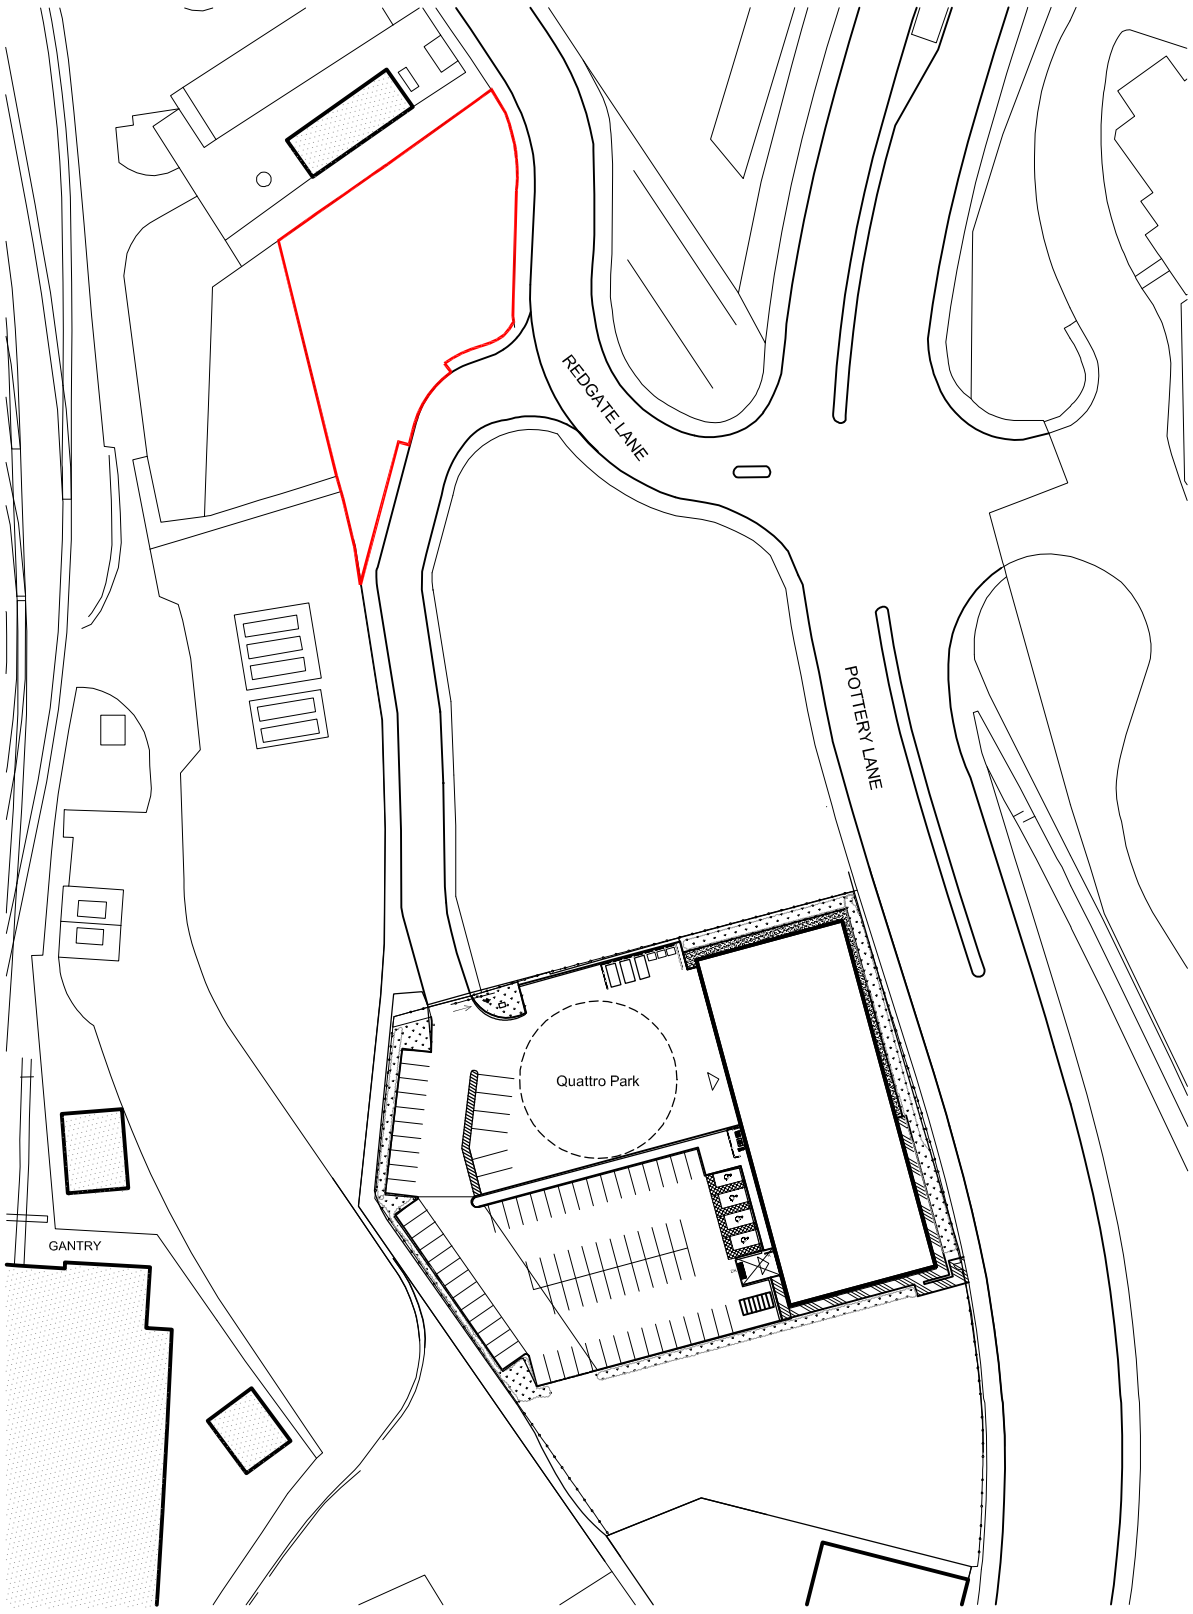

0 10 20 30 40 50m

Scale 1:1250 @ A3

rev	date	drawn	checked
-	22/04/14	DOH	AL

Initial issue

drawing stage **Planning**

drawing status **For Approval**

client
Quorum Investments Ltd

project
Quattro Park Phase II
Redgate Lane, Longsight
Manchester

drawing title
Location Plan

date 22/04/14 drawn DOH
scale 1:1250 @ A3 checked AL

Job No **B3917** DWG No **P101** Rev **-**

AEW ARCHITECTS AND DESIGNERS LTD
CENTURY BUILDINGS, ST MARY'S PARSONAGE
MANCHESTER M3 2DF T: 0161 214 4370 F: 0161 214 4371