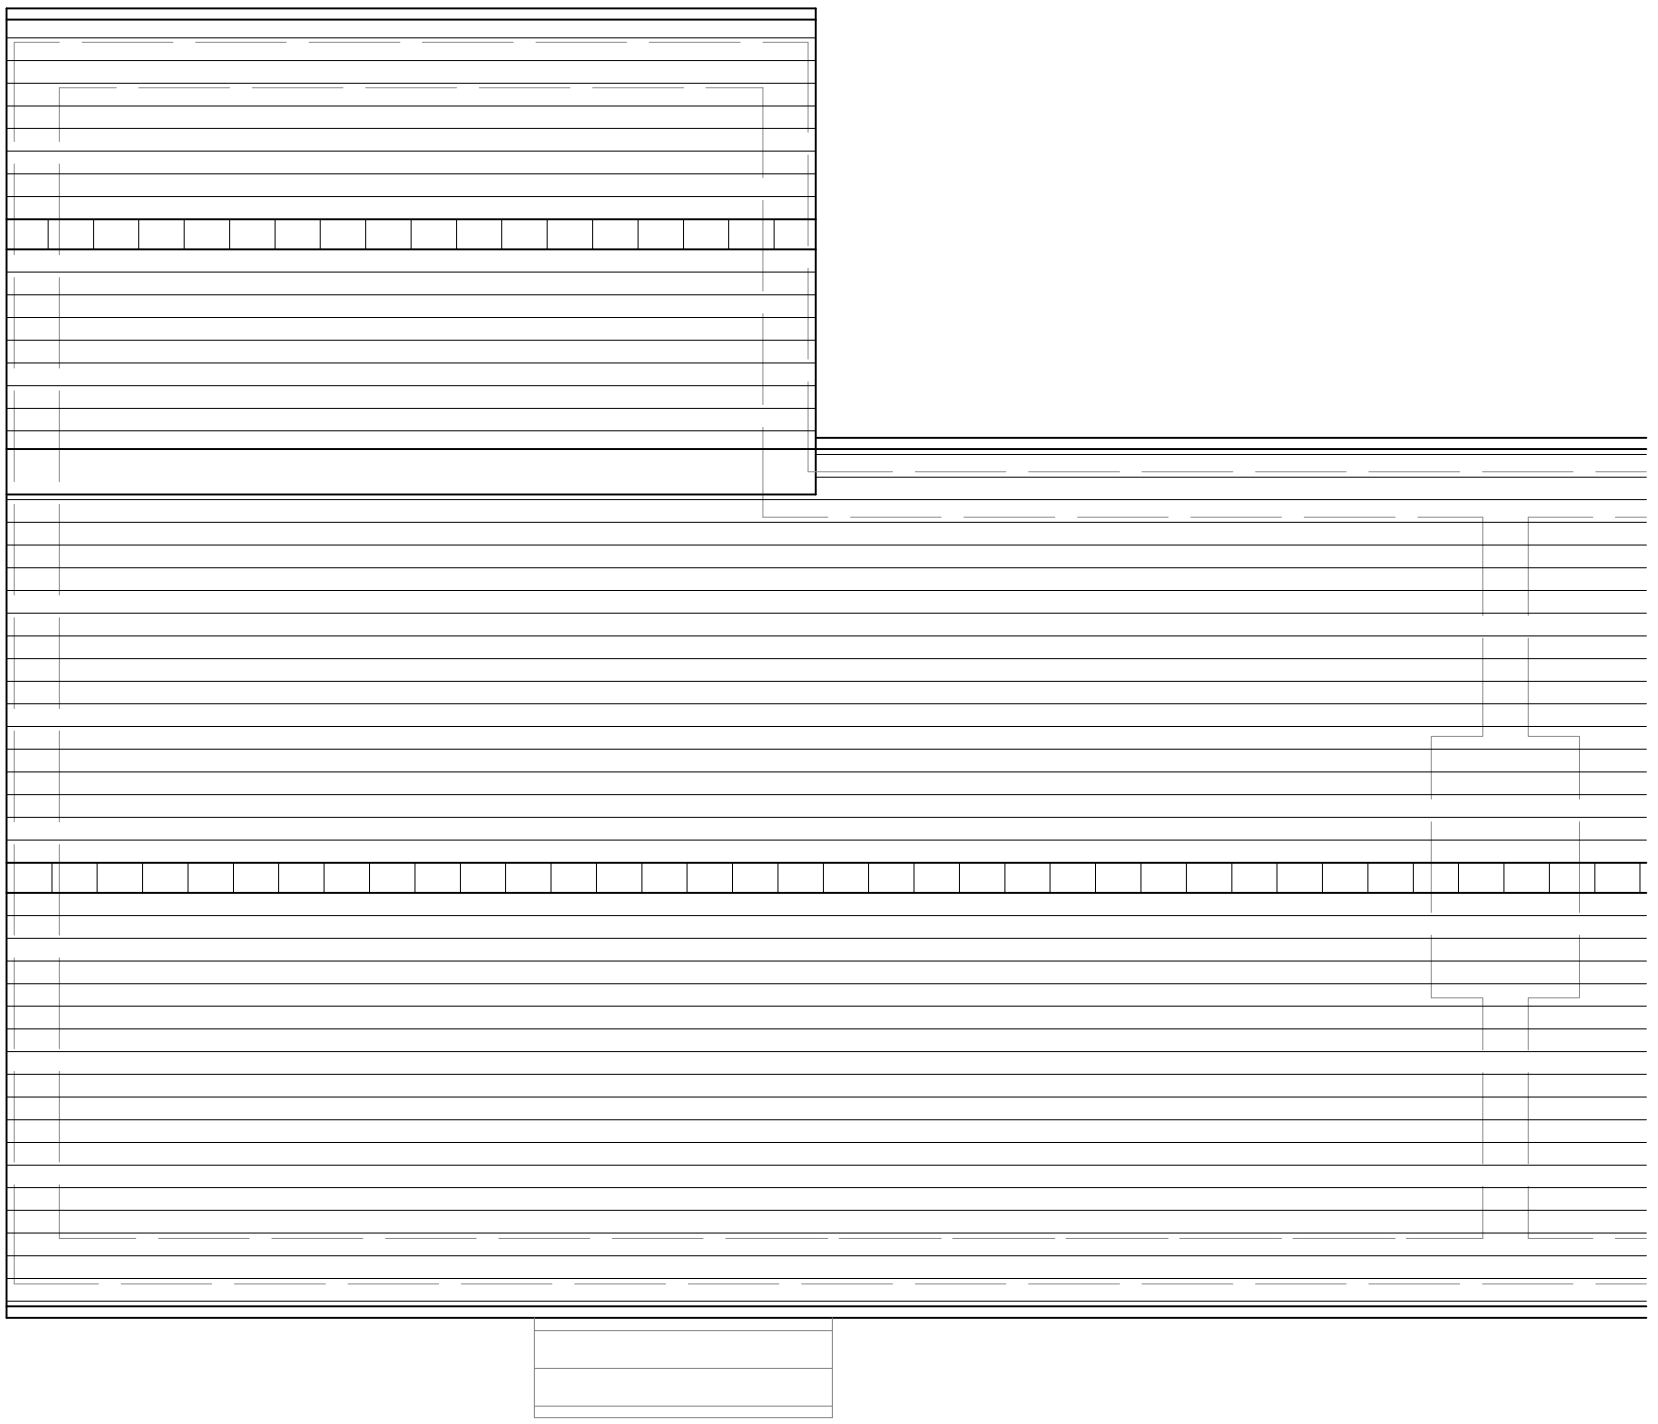

Design And Inspire UK

New Build - Extend - Interior

JOB TITLE :	Proposed Front And Rear Extension
ADDRESS :	73 Graver Lane, Clayton Bridge, Manchester
DRAWING TITLE :	Existing Roof Plan
SCALE :	1:50 @ A3
DRAWN : DT	DATE : 12.02.14
JOB NO./ DWG NO.	016 - 04