Plans prepared for Local Authority approval

All dimensions to be checked on site

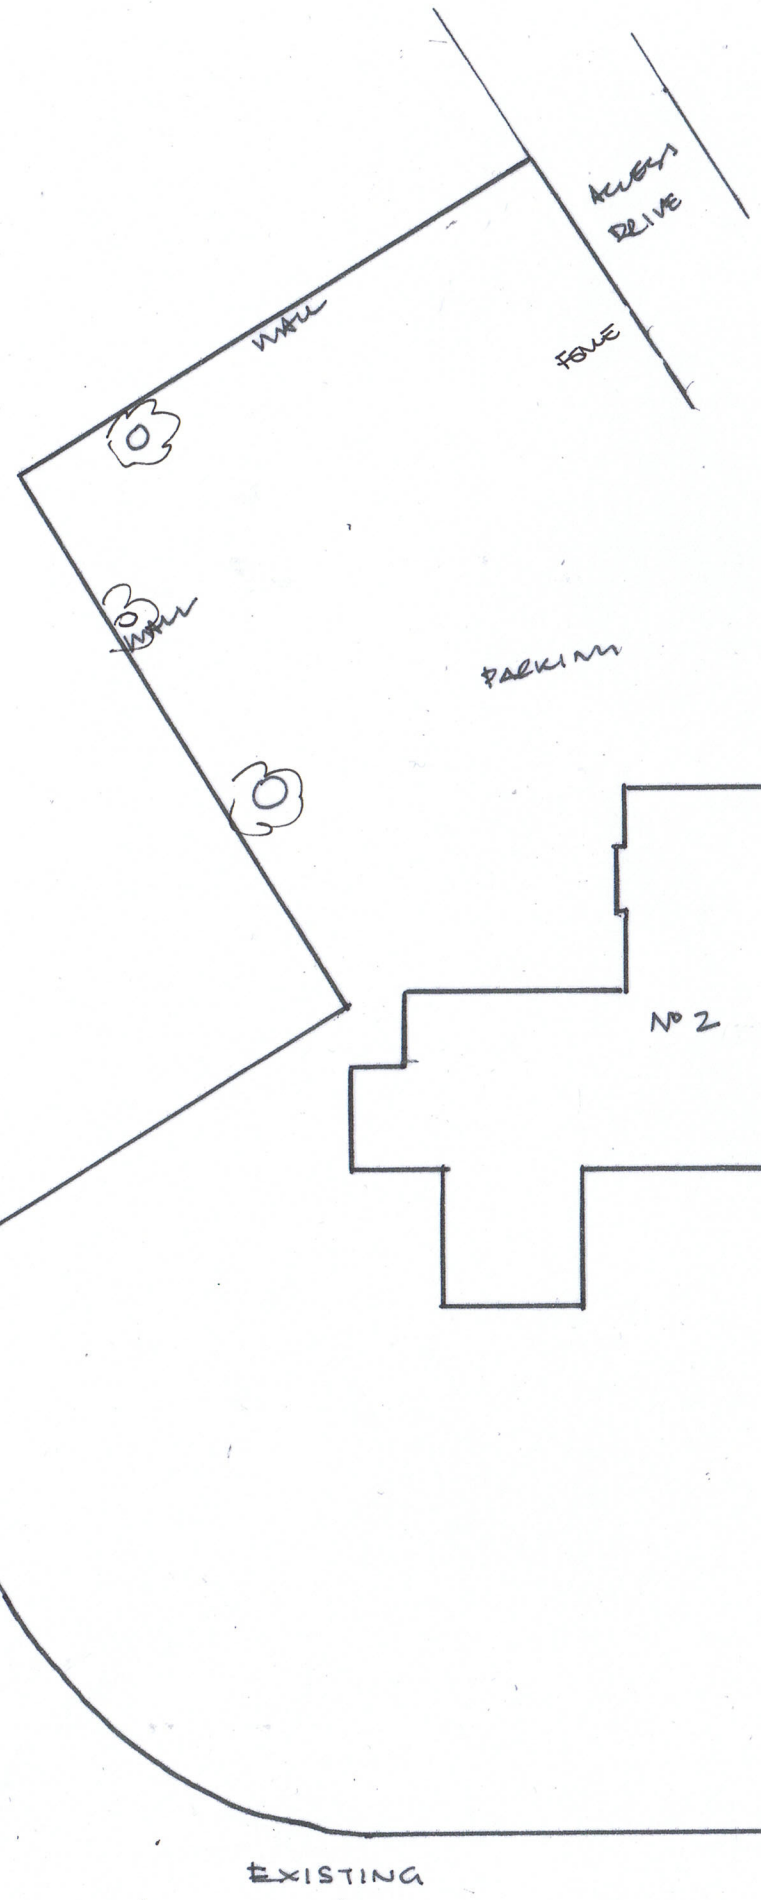

EXISTING

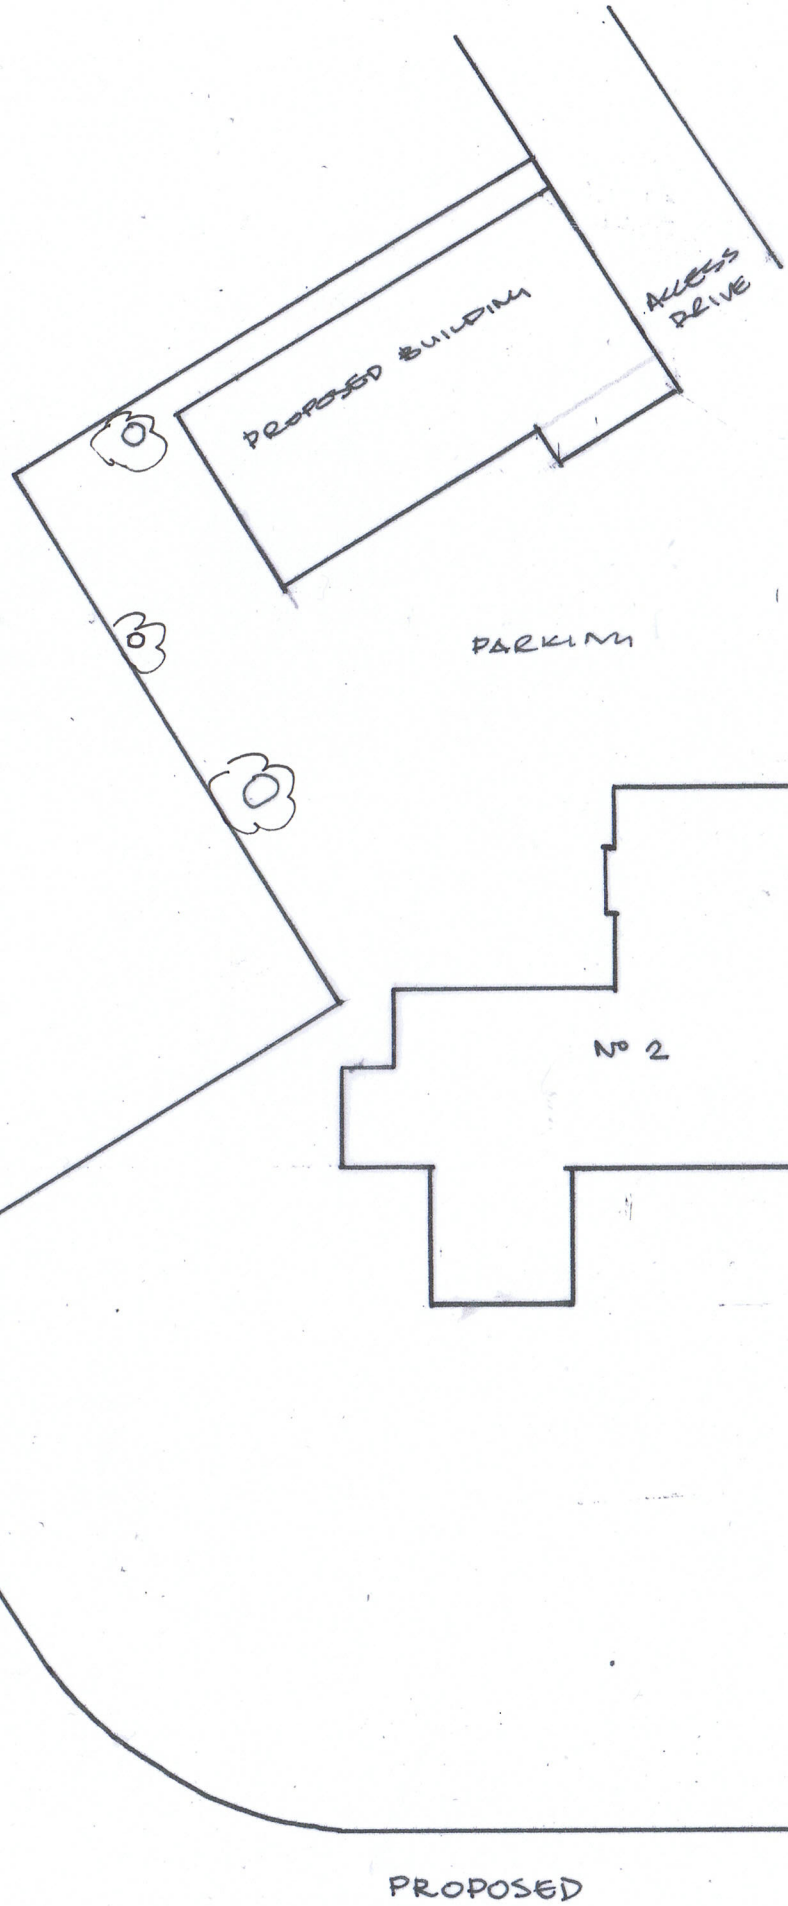

PROPOSED

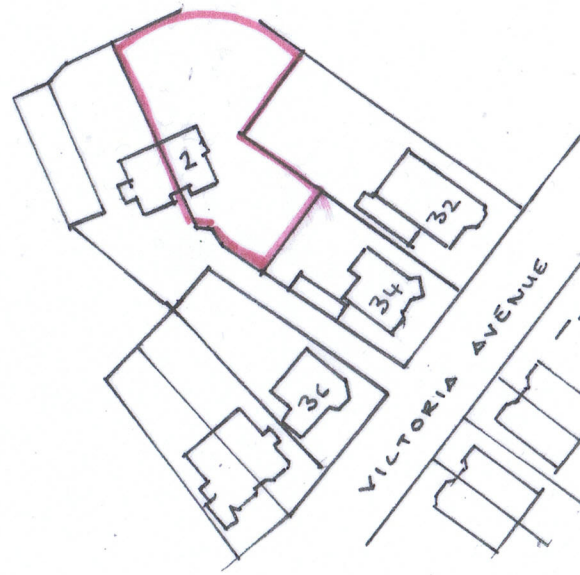

Proposed detached Garage and Recreation Room

At 2 Ford bank Cottages

Didsbury

Manchester M20 2RA

Site Layout and Location Plan

Scale 1:200 &1:1250 @A3

Drwg No 06/2014/02