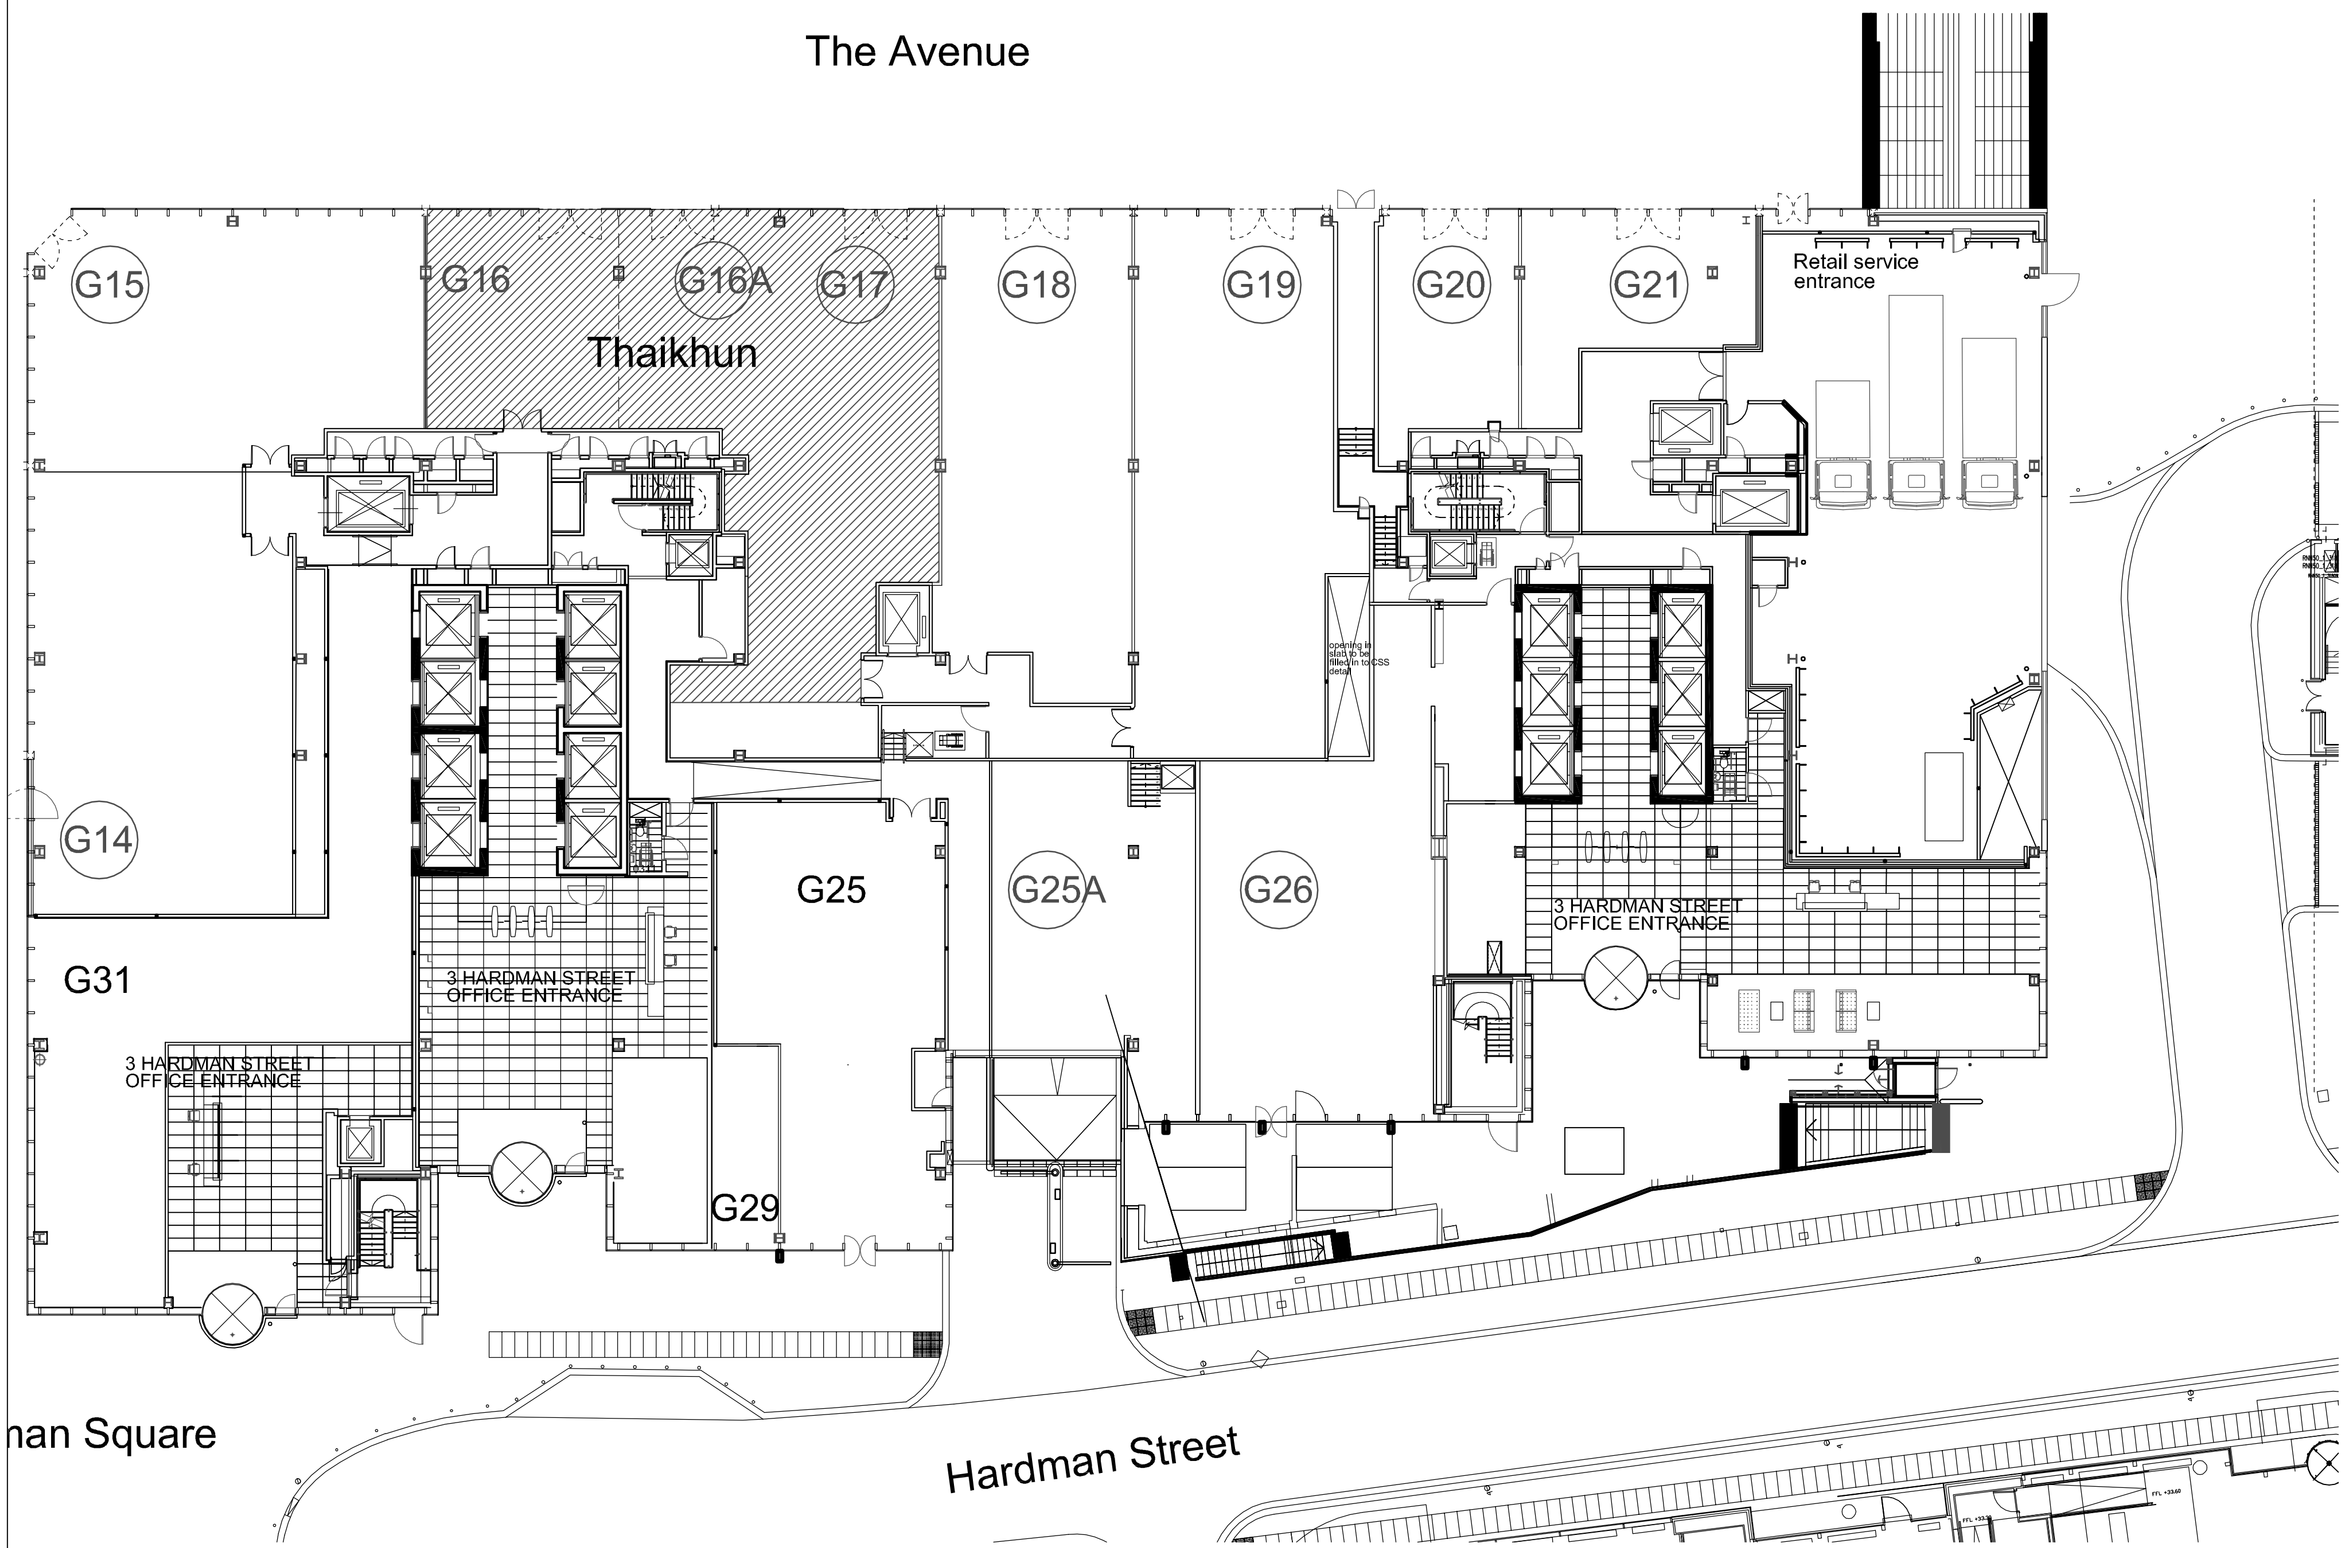

LOCATION WITHIN DEVELOPMENT 1:200

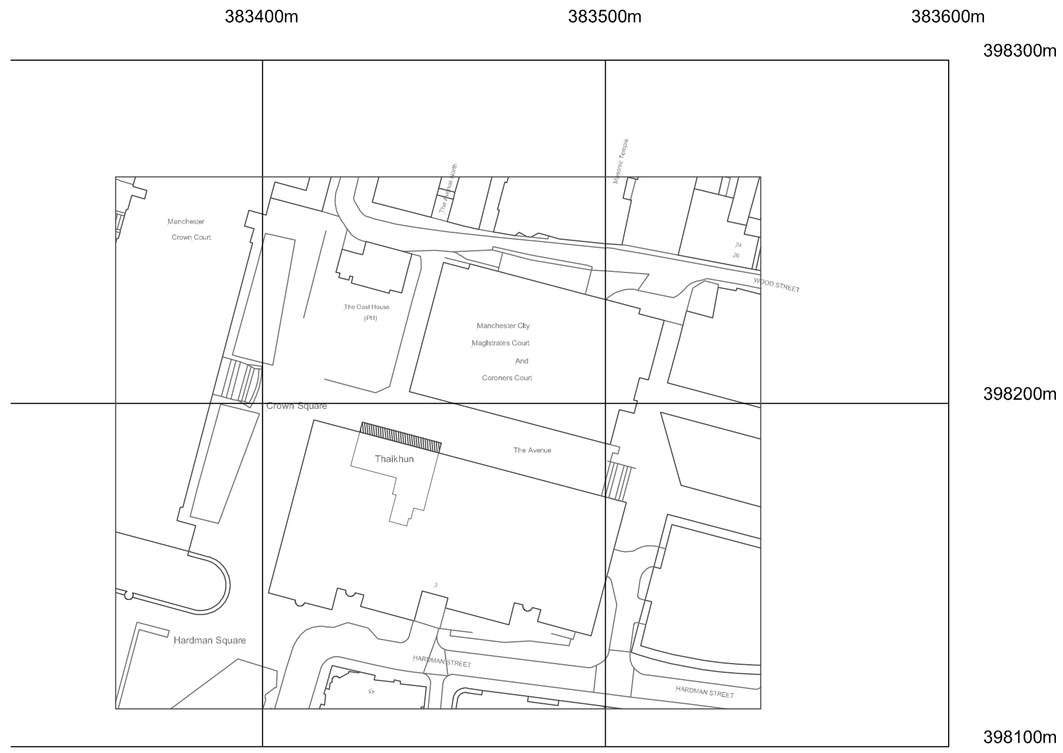

LOCATION PLAN 1:1250

DO NOT SCALE. WRITTEN DIMENSIONS TO BE USED IN PREFERENCE TO SCALED DIMENSIONS. ALL DIMENSIONS TO BE CHECKED ON SITE BY CONTRACTOR & ALL DISCREPANCIES TO BE REPORTED TO HERON DESIGN.

JOB TITLE

THAIKHUN RESTAURANT
SPINNINGFIELDS MANCHESTER

DRAWING TITLE

LOCATION PLAN

SCALE	DRAWING No
AS SHOWN	JMDA 1161/100
DATE	
14.10.13	
DRAWN BY	
TJM	

jmda. Interior Architecture Graphics

JMDA LTD
2 The Holmes Skipwith,
York, YO8 5SL
T: 01757 288 399
info@jmdaltd.co.uk
www.jmdaltd.co.uk