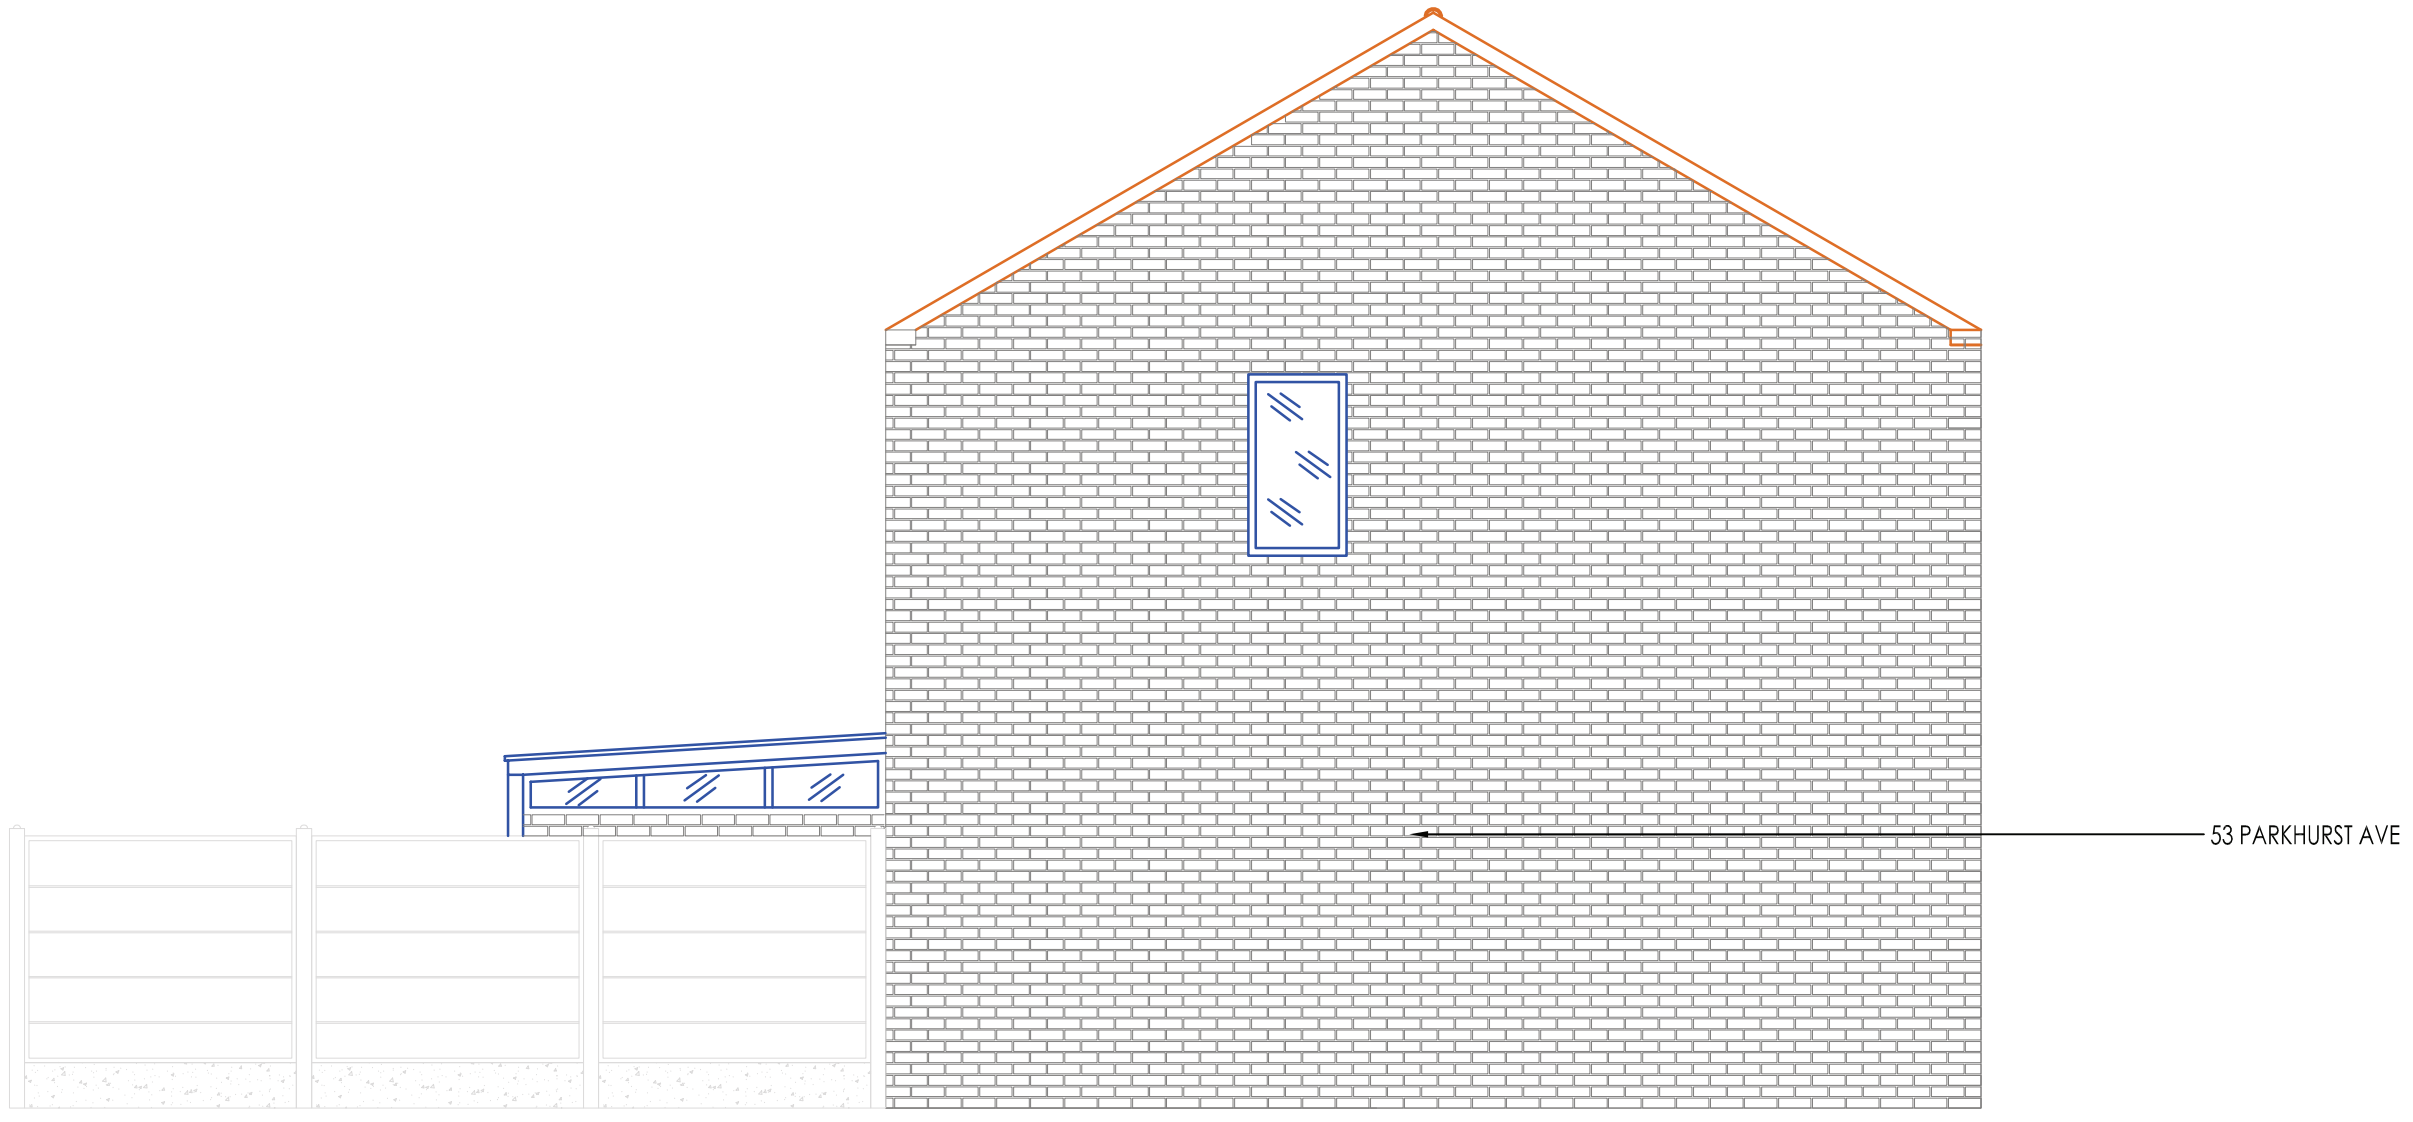


EXISTING SIDE ELEVATION

Rev	Description	By	Chk	App	Date

Client
-
-

Project
49 PARKHURST AVENUE
PROPOSED EXTENSION & REMODELLING

Title

Drawn By	Checked By	Approved By	Date
HR	HR	-	FEB 2013
Scale	Drawing Number		Revision
1:50@A3	SK09		P1