MUV

ACTIVE LIFESTYLE PROGRAMME
DESIGNED BY A PHYSIOTHERAPIST

0161 2737 222 | muvactive.co.uk

It's good for you.

TYPE: FASCIA SIGN

ILLUMINATION: (1) INTERNALLY ILLUMINATED (PARTIALLY) WITH LED LIGHT

(2) STATIC ILLUMINATION

PLANNING AND BUILDING CONTROL

16 APR 2014

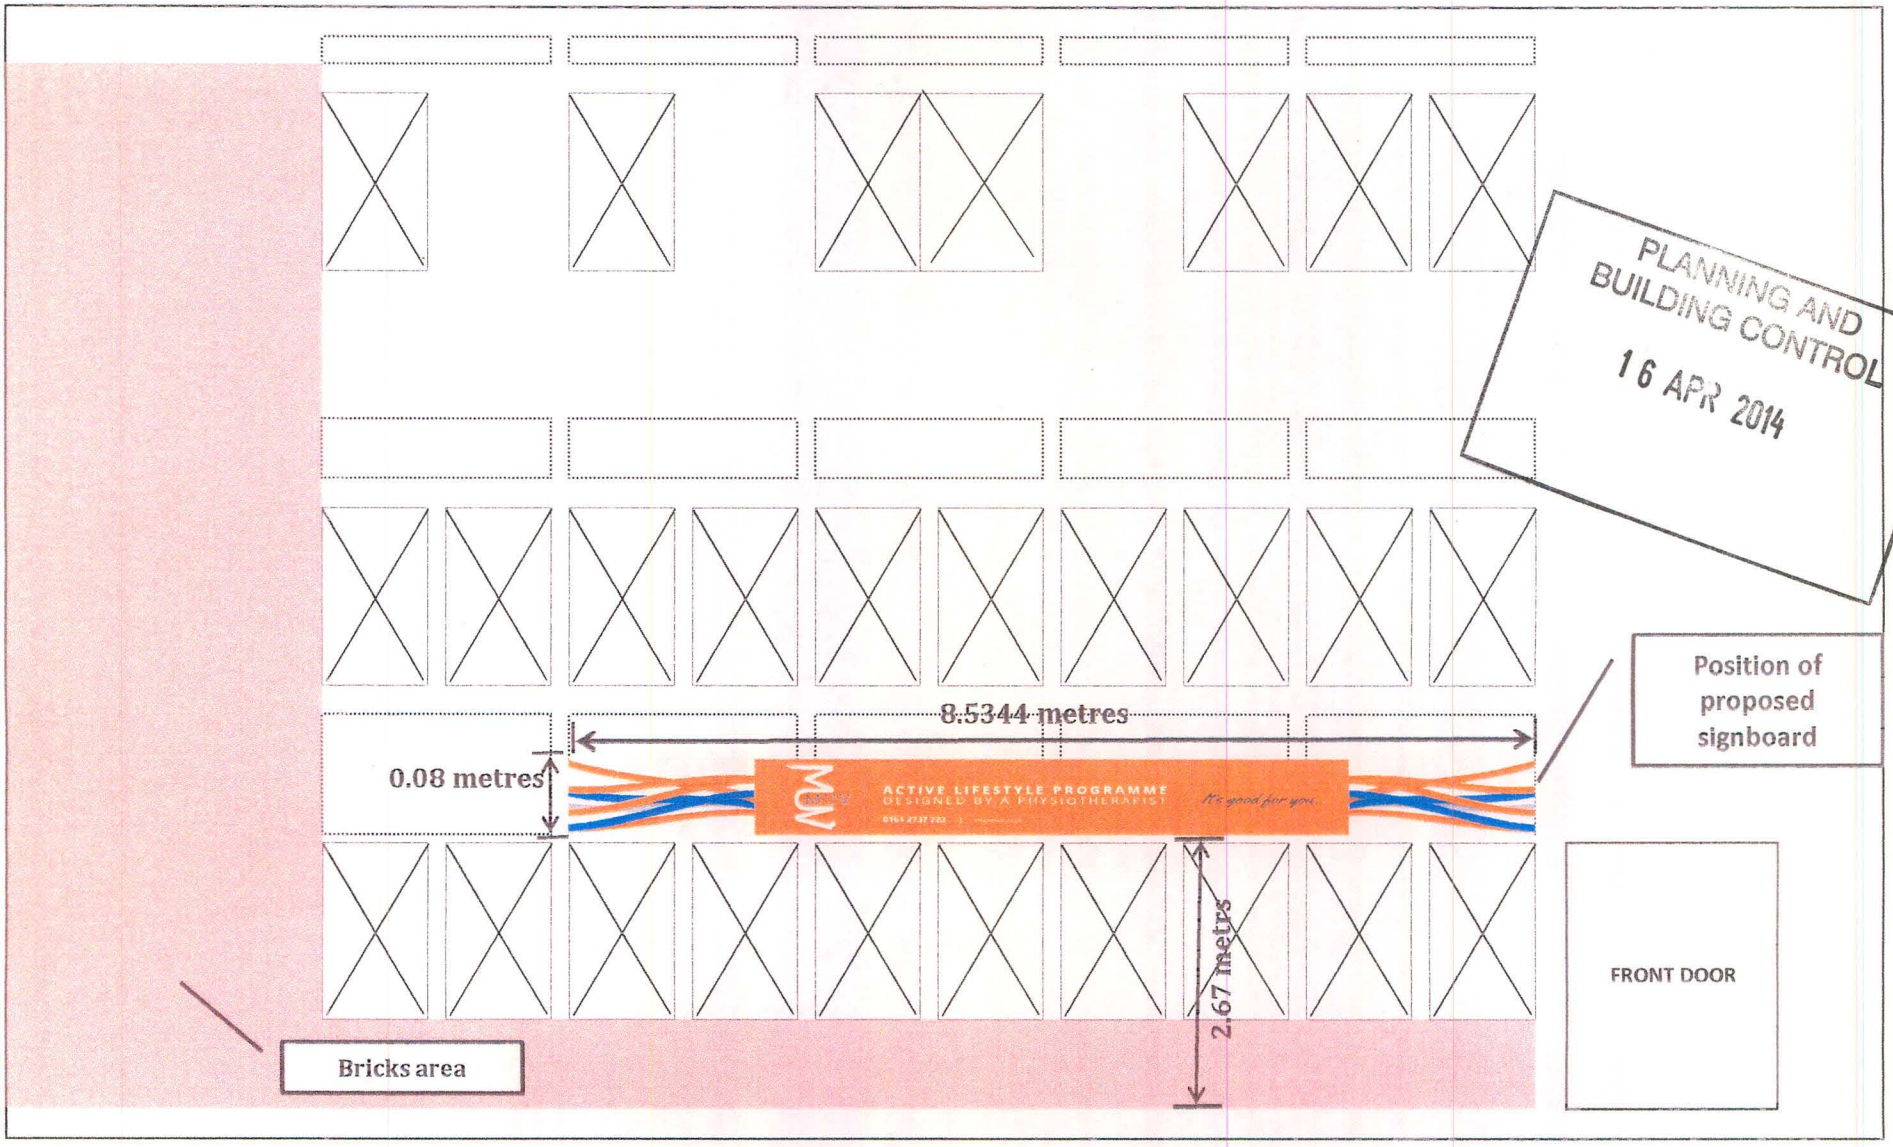

166 (GROUND FLOOR), PLYMOUTH GROVE, MANCHESTER, M13 0AF





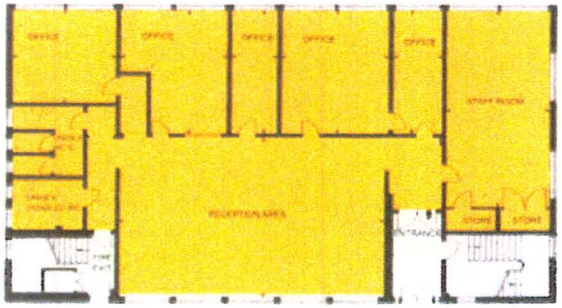

EXISTING GROUND FLOOR PLAN
SCALE 1:100

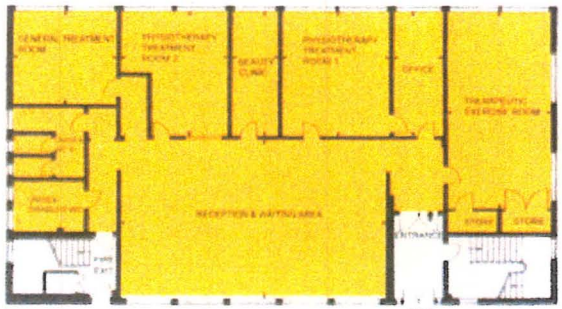

PROPOSED GROUND FLOOR PLAN
SCALE 1:100

PLANNING AND BUILDING CONTROL
16 APR 2014

SITE LOCATION PLAN
SCALE 1:1250

SITE POSTCODE
M13 0AF

NORTH

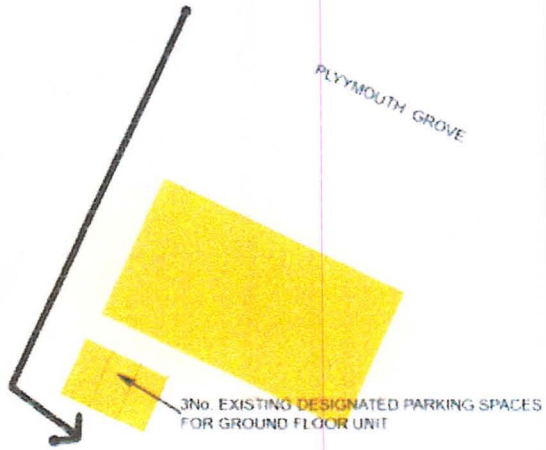

CAR PARKING PLAN
SCALE 1:200

Contractors are not to scale dimensions off this drawing

MADEARCHITECTS

Adamson House
Towers Business Park
Wilmslow Road, Didsbury
Manchester M20 2YY

T: +44 (0)161 955 3637
info@madearchitects.com
www.madearchitects.com

Client Wonderfouch Physiotherapy Clinic

Project Proposed Change of Use (Ground Floor Only)
156 Plymouth Grove
Manchester M13 0AF

Drawing Existing & Proposed Floor Plans

Status FOR PLANNING APPROVAL

Job No [illegible]

Drawing No [illegible] **Revision**

Scale As Shown **Original Size** A1

Date Aug [illegible]

Drawn By [illegible]

Copyright Made Architects Limited