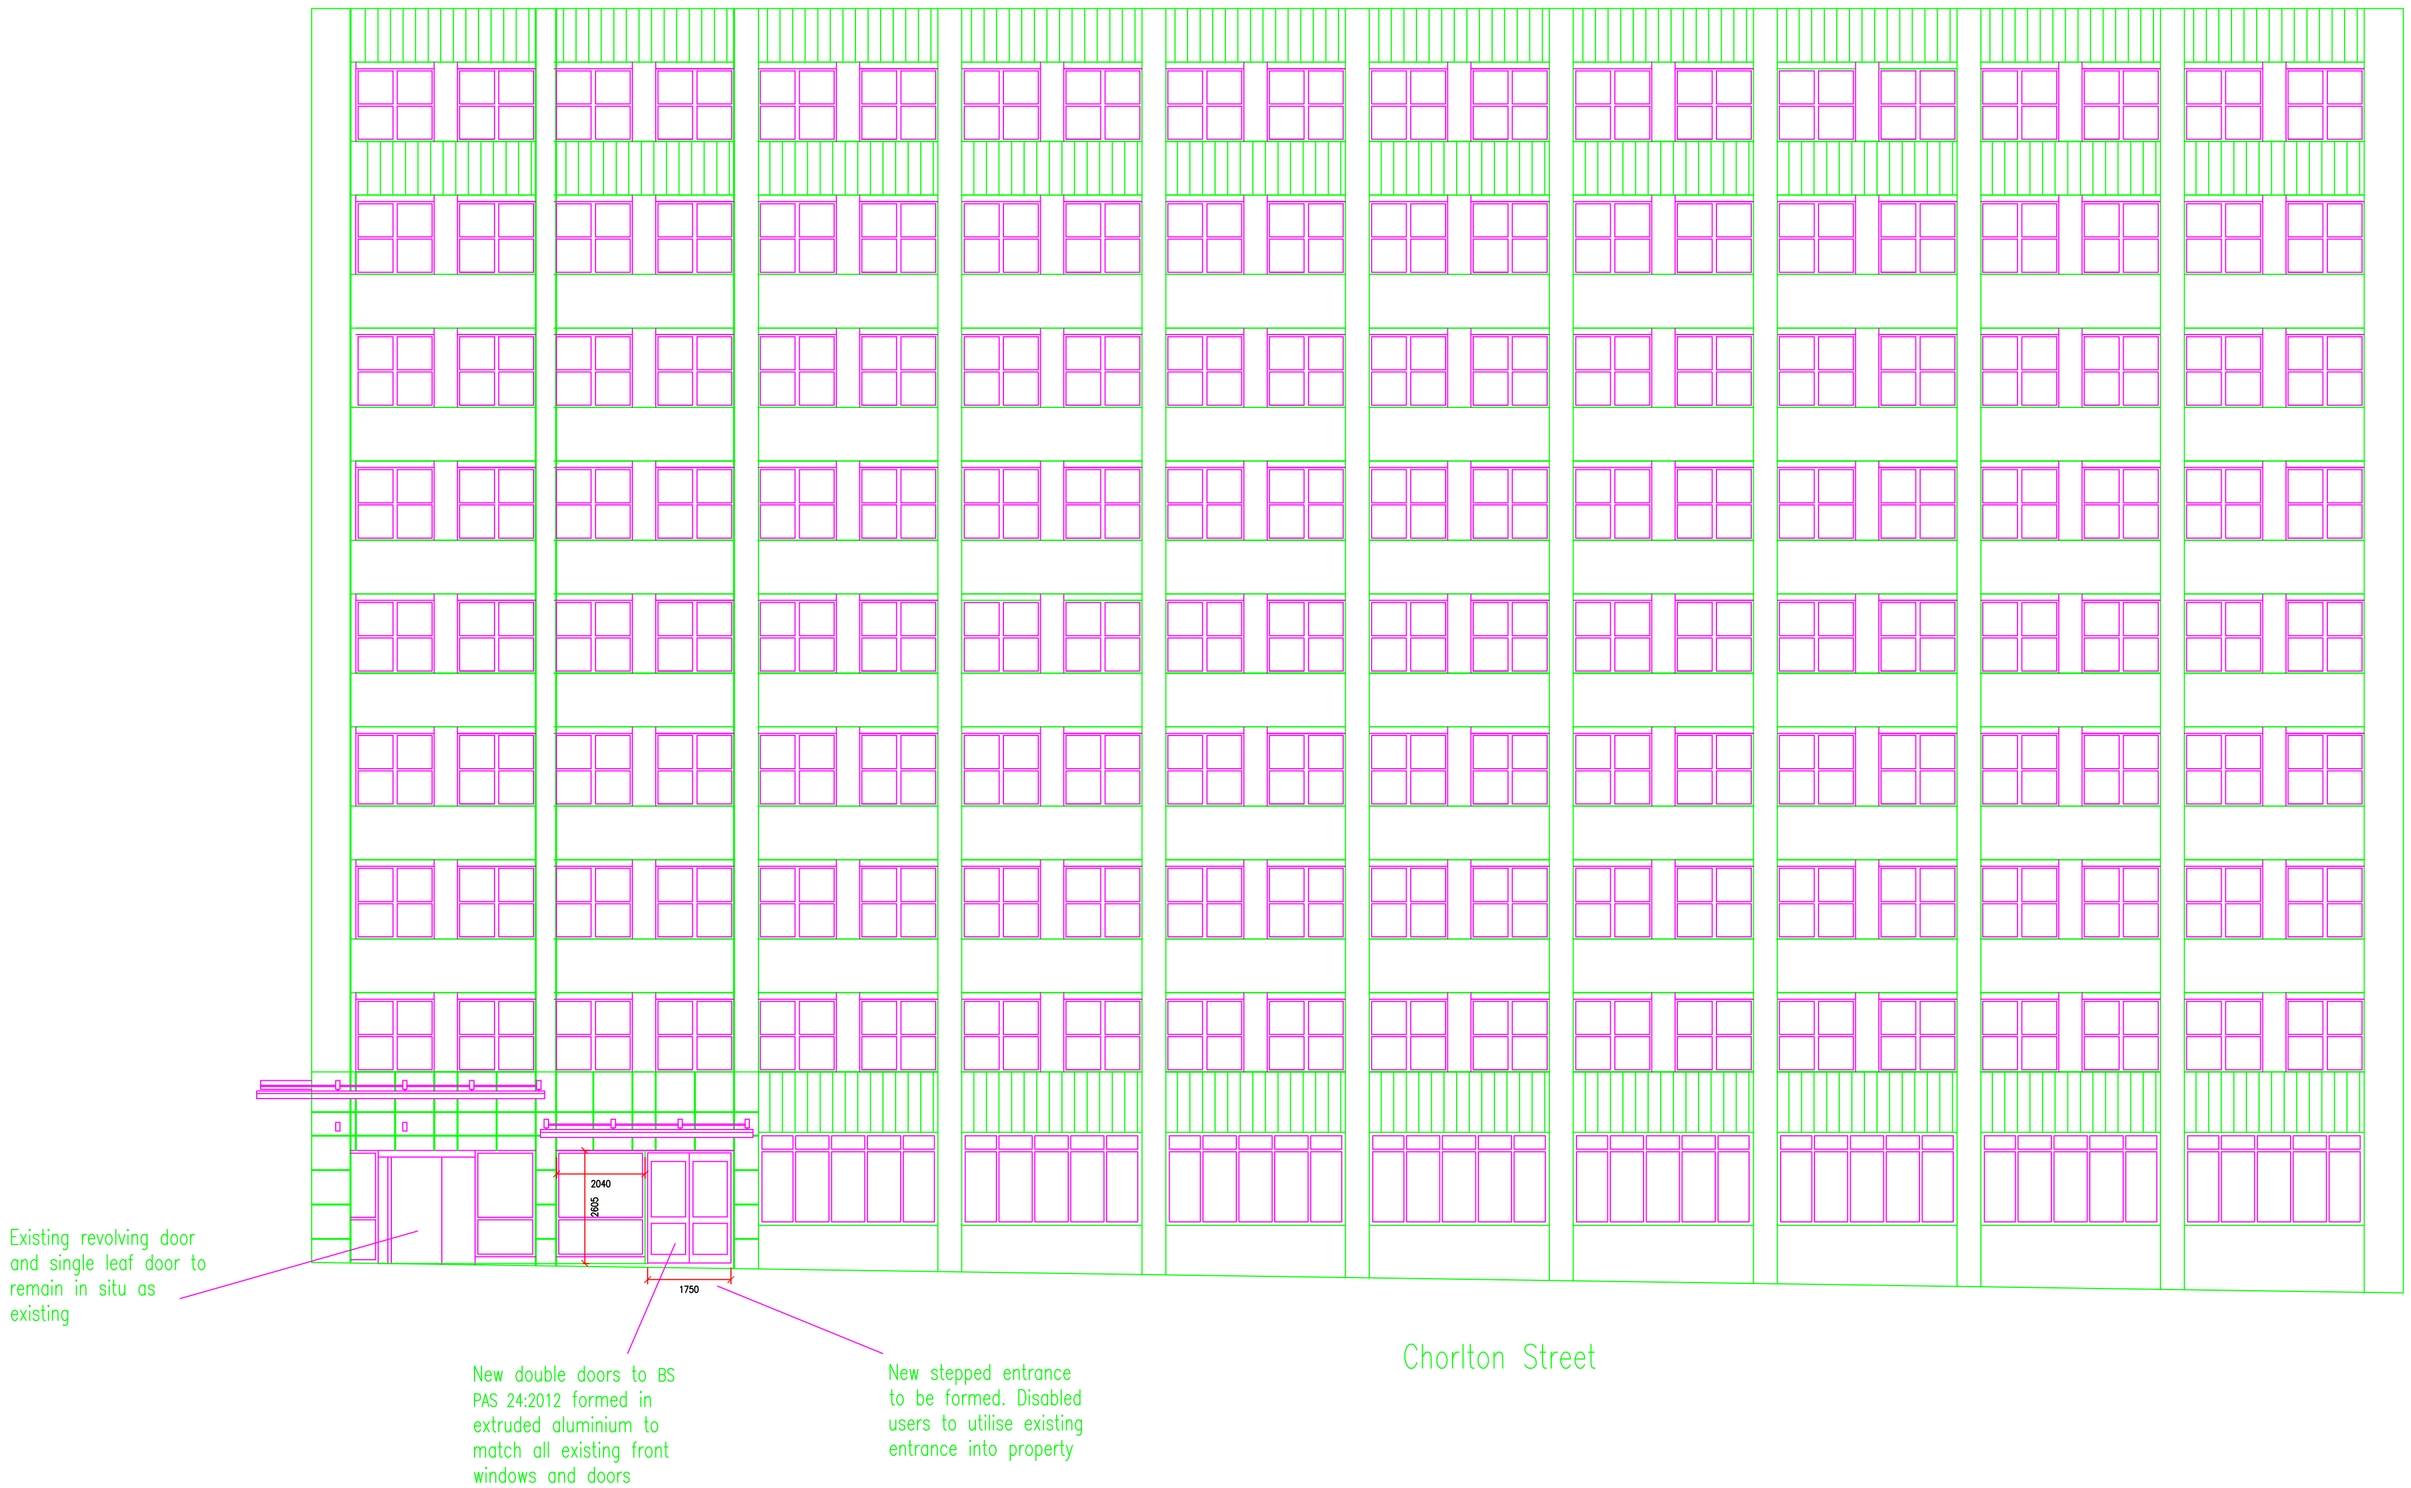

Knight Frank

No. 1 Marsden Street, Manchester M2 1HW
T +44 (0)161 833 0023 F +44 (0)161 832 1478

Entrance Reconfiguration Works

Client - **F & C Reit Asset Management**

Project - **Boulton House, Manchester**

Scale - **1:100 @A1**

Title - **Proposed Elevation (Chorlton Street)**

Date - Dec 2013

Drawn - DW

Dwg. no. - BSKF/BH/06/RevA