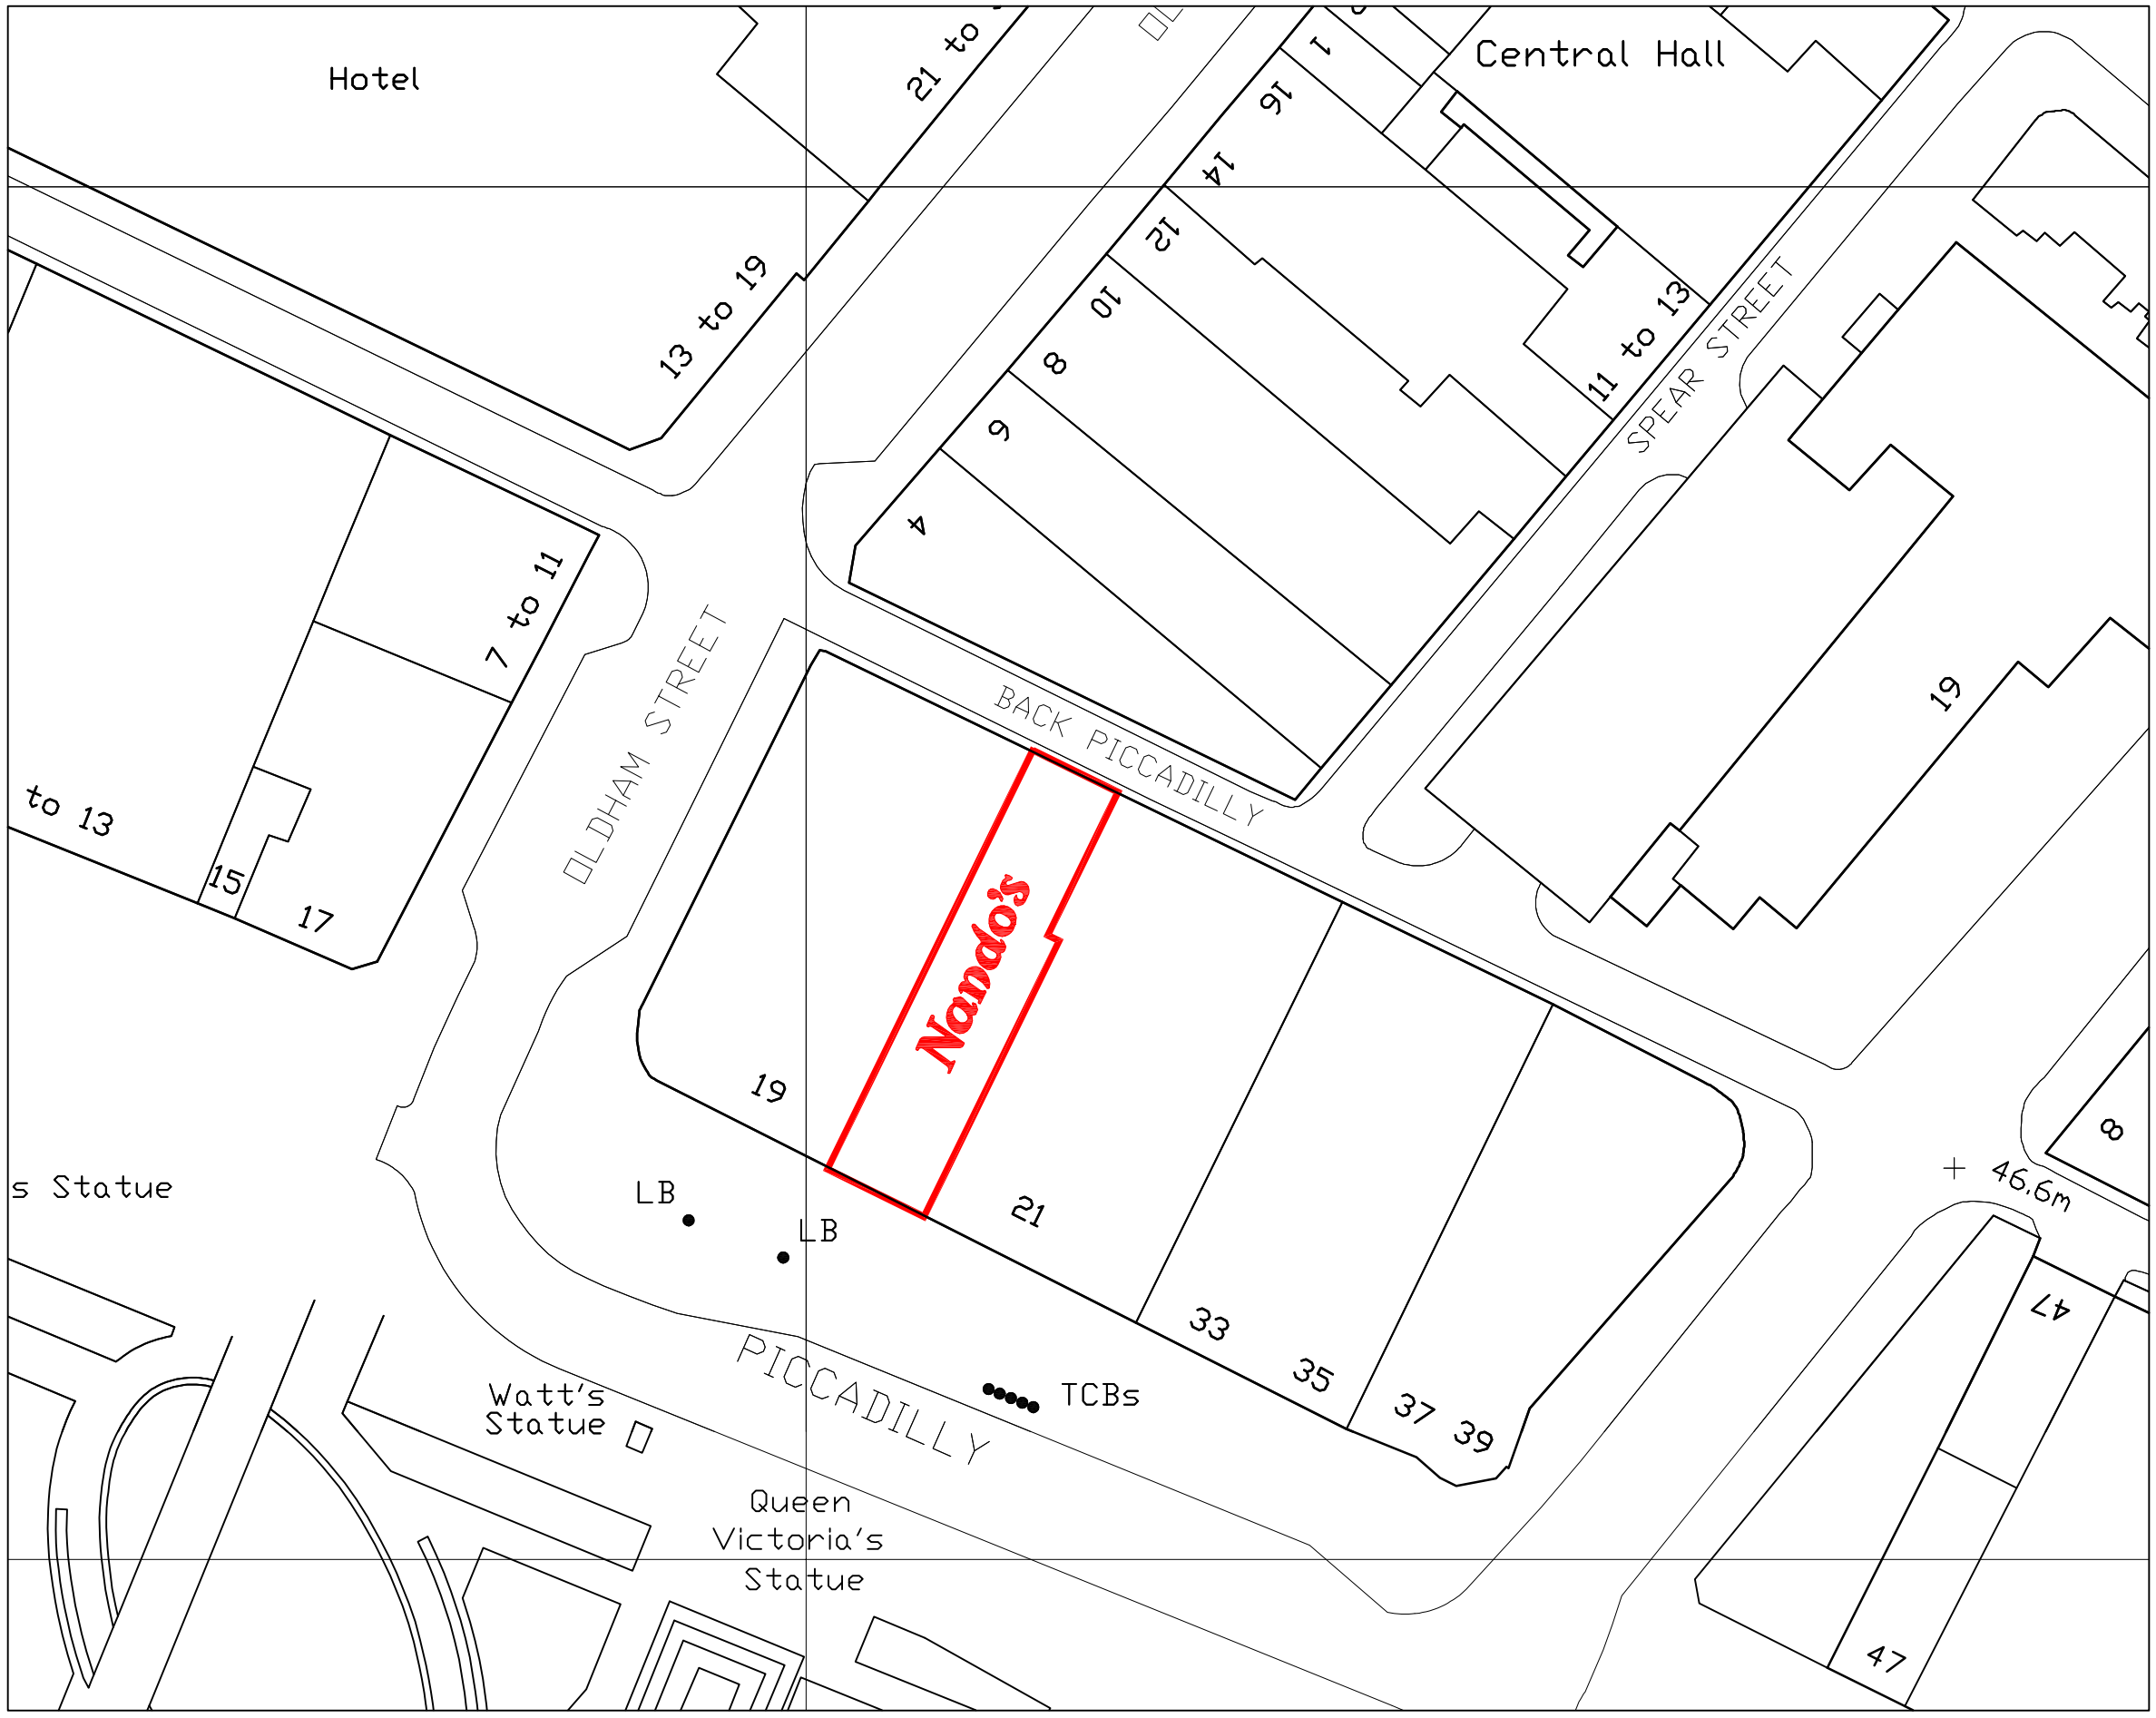


# Block Plan

scale 1:500

-10 0 10 20 30 40m

©This drawing is the property of Harrison Company Limited. Copyright is reserved by them and the drawing issued on condition that it is not copied either wholly or part without the consent in writing of Harrison Company Limited. Figured dimensions to take preference over those scaled. All dimensions to be checked on site before commencement of any work or shop drawings. This drawing is to be read in conjunction with the specification when existing.

revisions

| rev | by | date | comment |
|---|---|---|---|
| * | | | |

N

harrison
REALISING CREATIVE ENVIRONMENTS

LONDON: 39 Margaret Street, London W1G 0JQ
Call +44 (0)20 7493 6397

BIRMINGHAM: 15 Coleshill Street, Sutton Coldfield, Birmingham B72 1SD
Call +44 (0)121 321 3030

info@harrison.hn www.harrison.hn

client: Nando's

project: Unit 2
19/21 Piccadilly
Manchester

title: Block Plan
Indicating external Seating area

| | | | |
|---|---|---|---|
| drawn | nja | check | checked |
| scale @ A4 | 1:500 | date | Dec 13 |

project/dwg no. 2719/SP/32/*