ELEVATION DRAWINGS

ELEVATION LOCATIONS SCALE 1:250

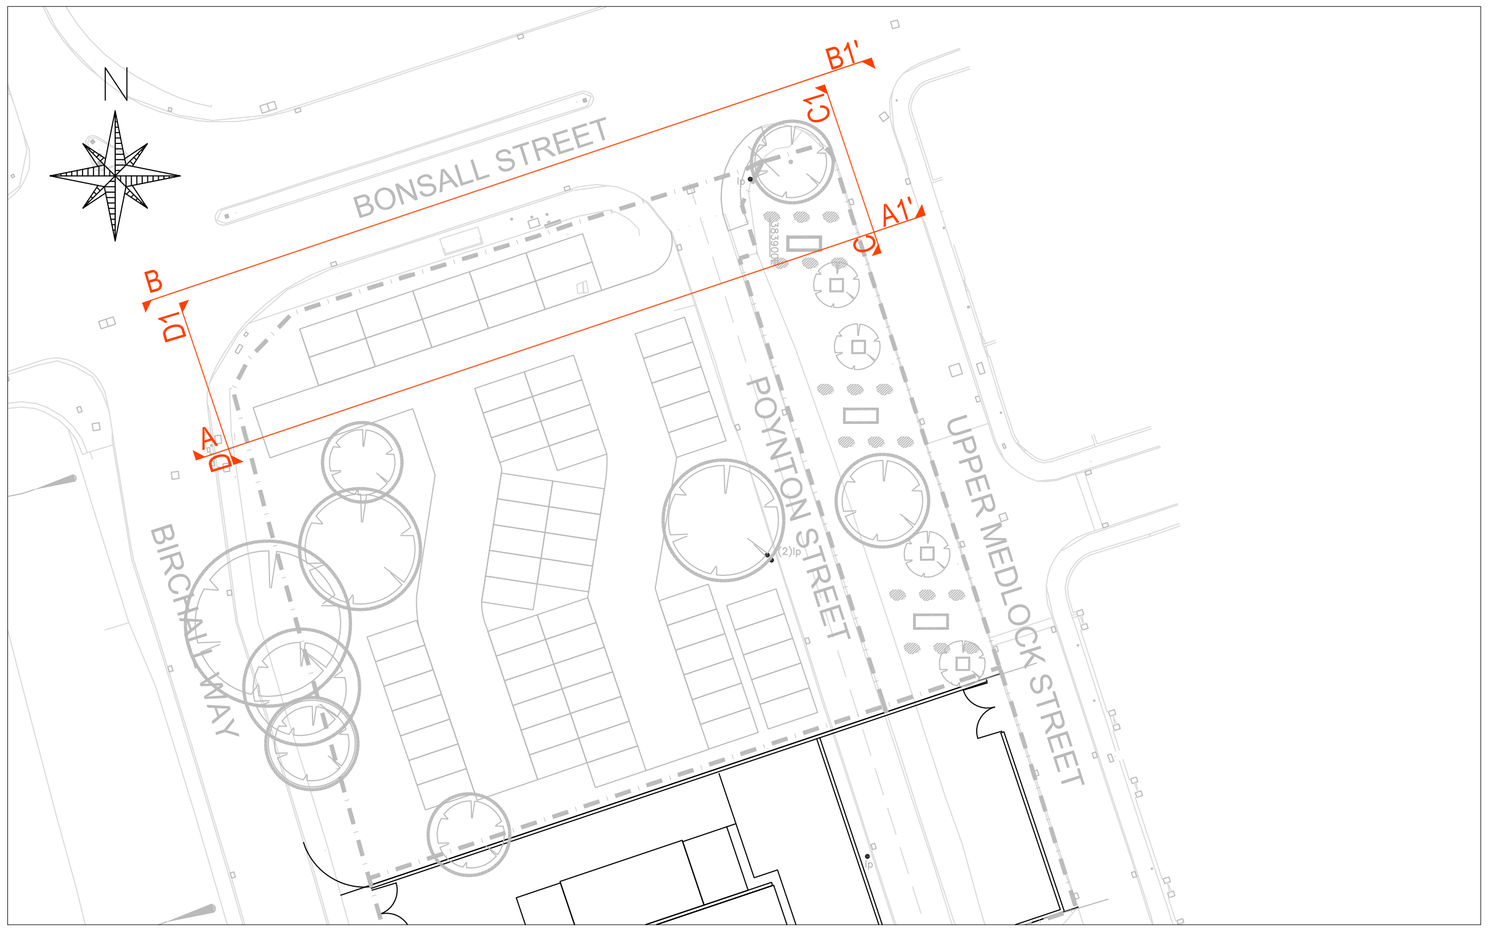

ELEVATION DRAWING A-A1'

SCALE 1: 100

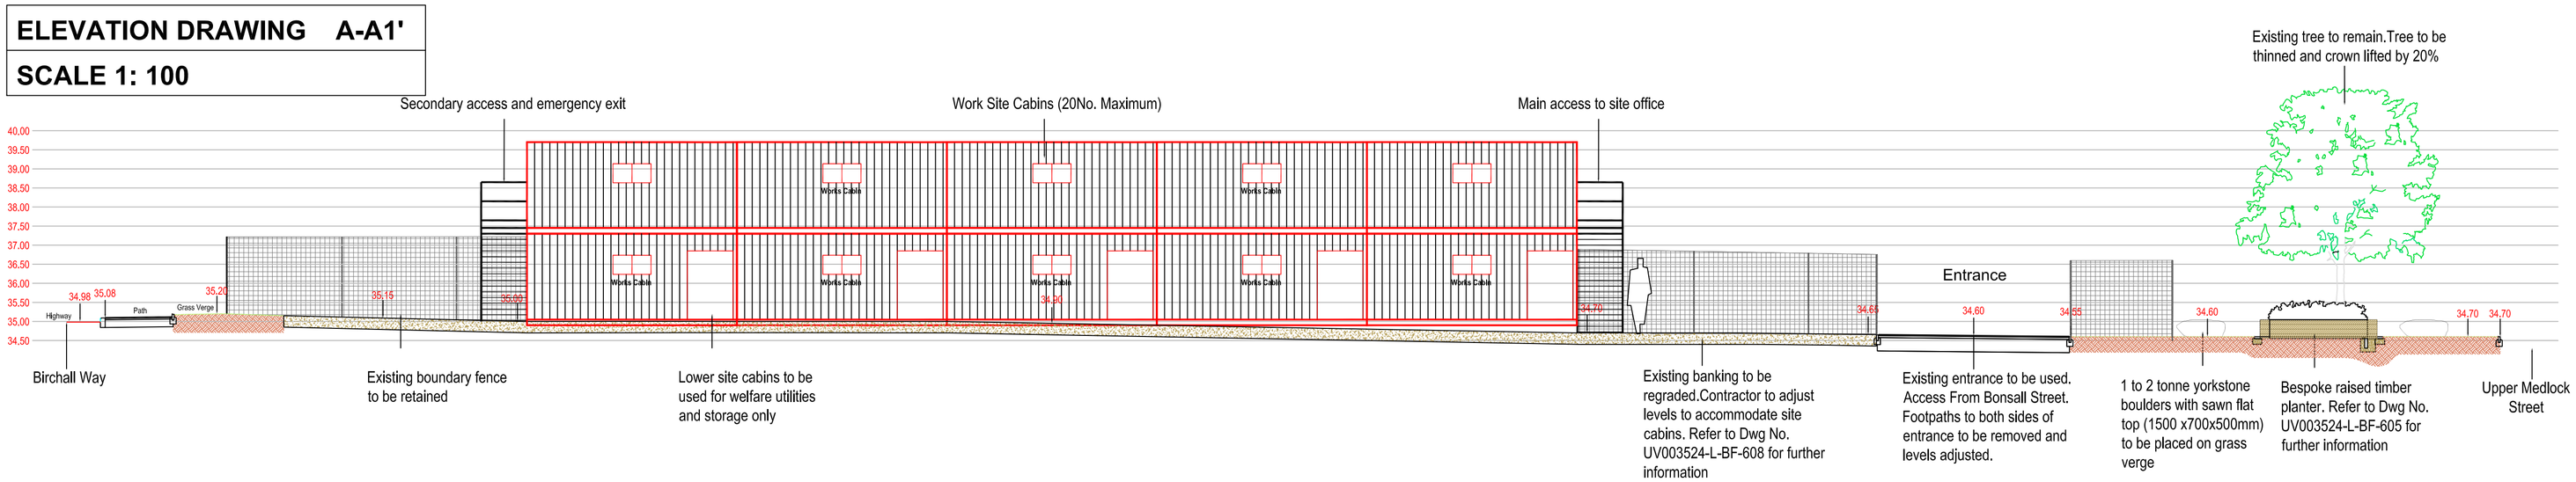

ELEVATION DRAWING B-B1'

SCALE 1: 100

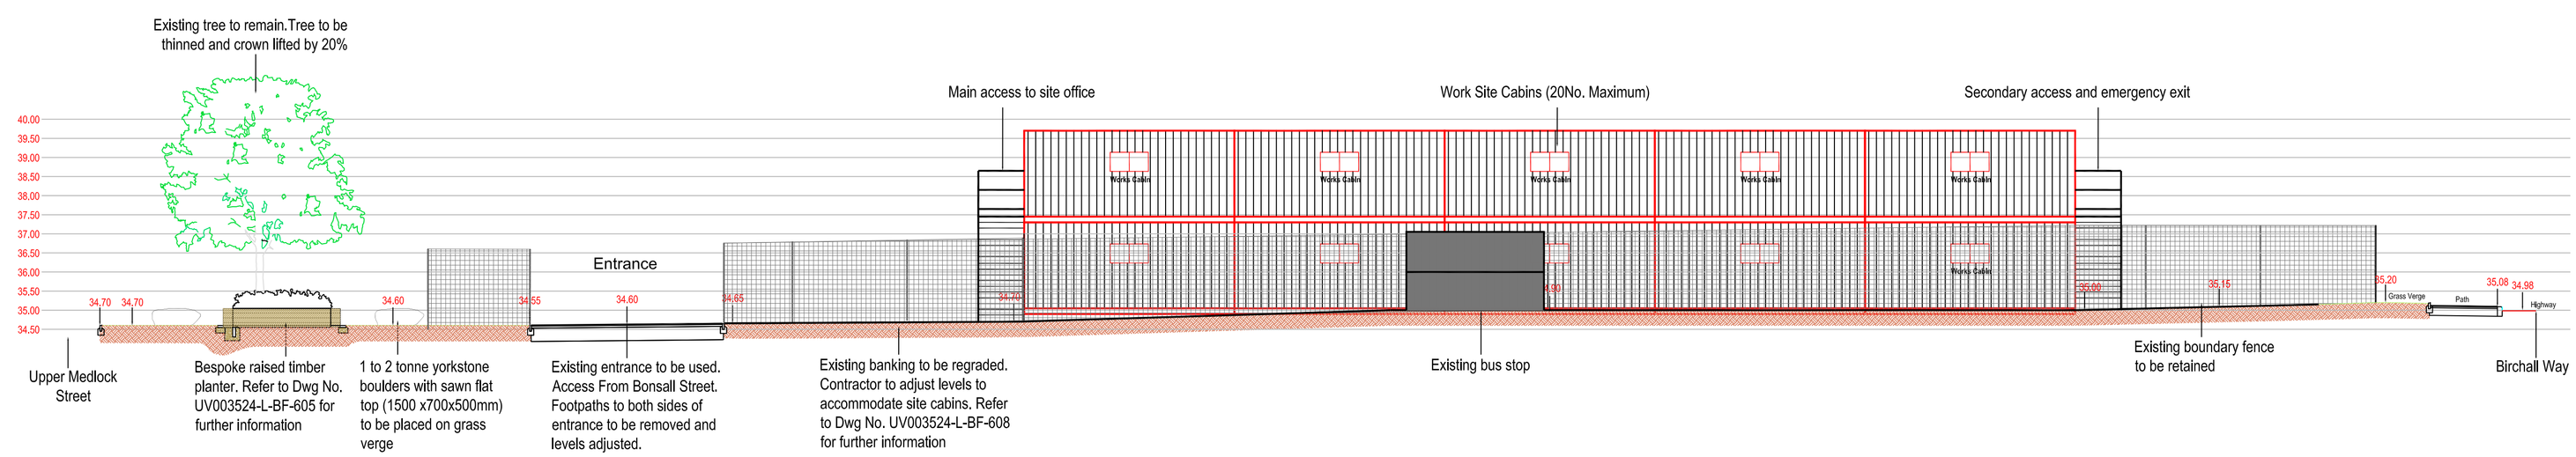

ELEVATION DRAWING C-C1'

SCALE 1: 100

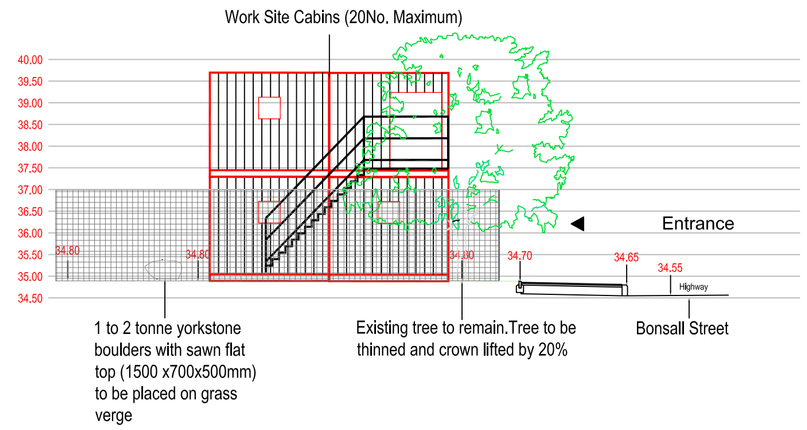

ELEVATION DRAWING D-D1'

SCALE 1: 100

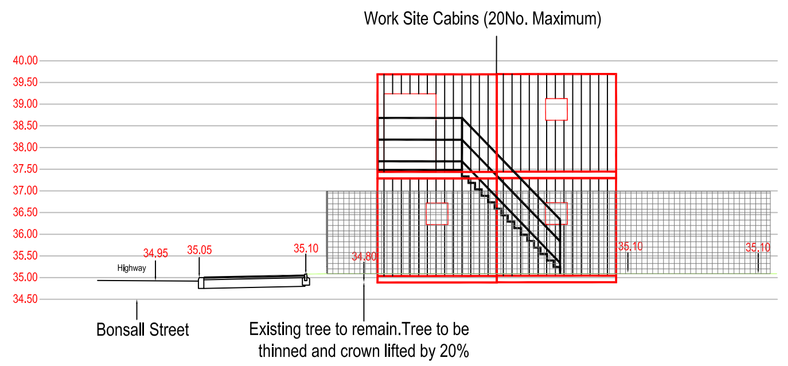

REV	DESCRIPTION	DRAWN	CHK	APP	DATE
B	Issued for planning with additional elevation drawings to show access to site cabins	MS	DS	DS	13.02.14
A	Issued for planning	MS	DS	DS	10.02.14

CAPITA
EMERSON HOUSE
ALBERT STREET
ECCLES
MANCHESTER
M30 0TE
TEL 0161 779 4800
www.capita.co.uk

status: PLANNING

client: Manchester Metropolitan University
Birley Fields Campus

project title: PLOT M - Redevelopment
PHASE 1

drawing title: Site Elevations
During Plot E (Residential Works)

scale @ A1	designed by	drawn by	checked by	approved by	date drawn
AS	MS	MS	DS	DS	07.02.14

project no. UV003524

drawing no. CS003524-L-BF-613 revision B

Do Not Scale From This Drawing

THIS DRAWING IS COPYRIGHT TO CAPITA PROPERTY AND INFRASTRUCTURE LIMITED. IT SHALL NOT BE USED WITHOUT PERMISSION FOR ANY PURPOSE. REPRODUCTION IS ONLY PERMITTED BY PRIOR ARRANGEMENT.