
North

Site Edged Red

Area = 1.1817 hectares

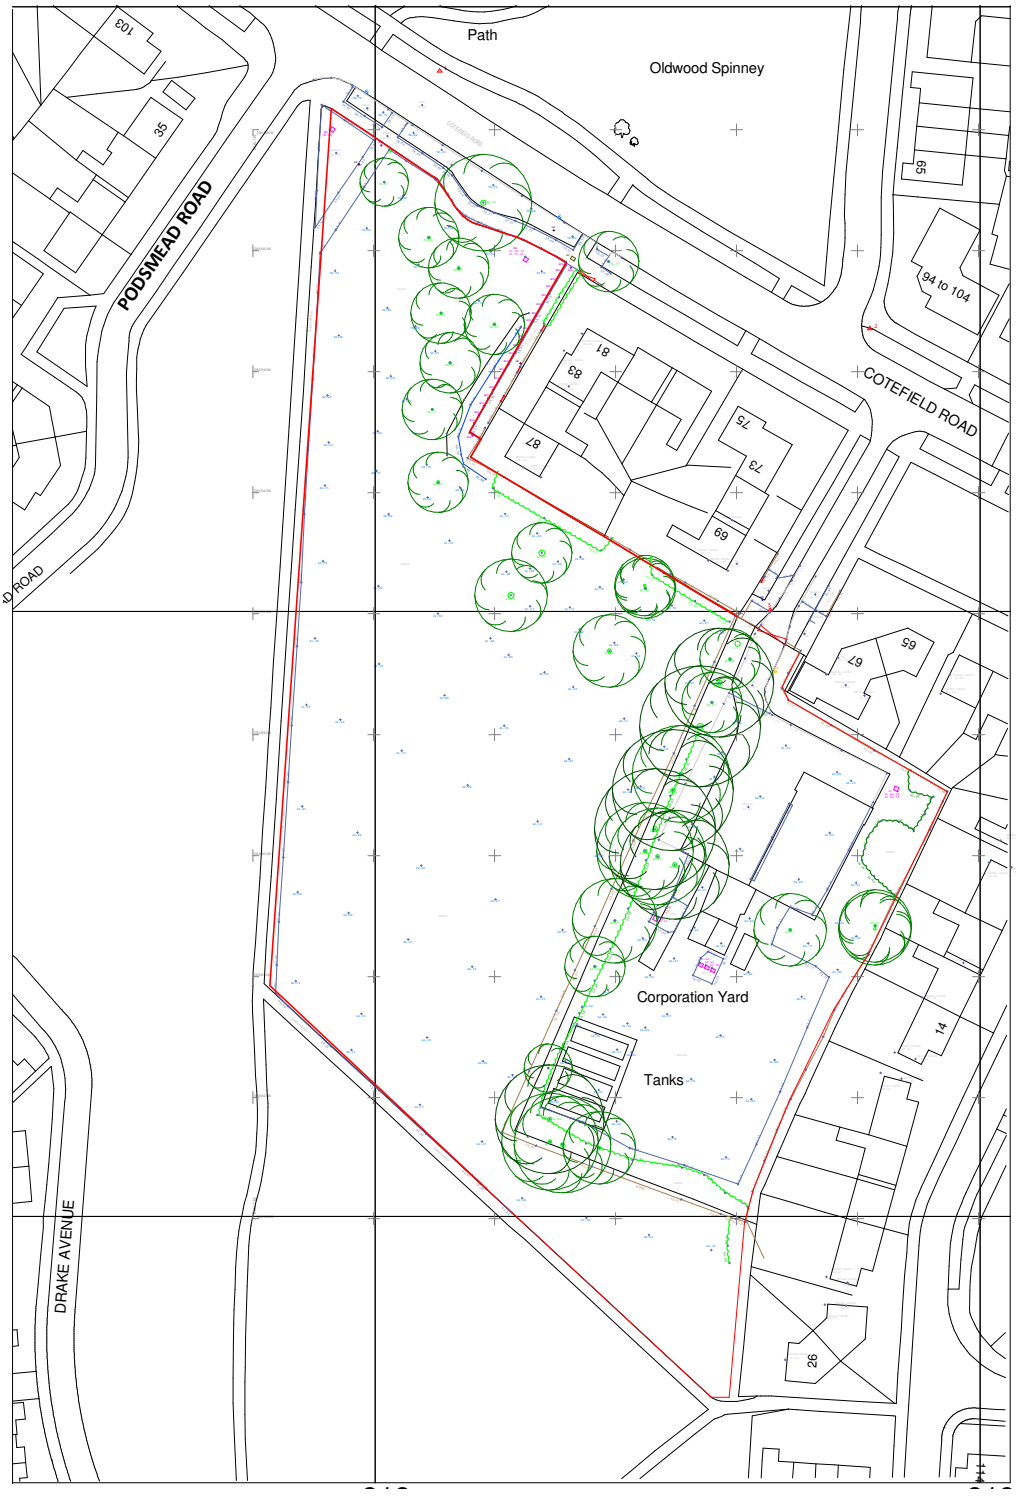

Rev	Date	Int	Description

Bernard Taylor Partnership ARCHITECTS

WCHG

Cotefield Road Site

Location Plan

Job No: 2651.C

Scale @ A4: 1 : 1250

Drawn By:	Checked By:	Date:	Drawing No:	Rev:
-	-	01/05/13	P100	

DO NOT SCALE FROM THIS DRAWING
ALL DIMENSIONS MUST BE CHECKED ON SITE BY CONTRACTOR PRIOR TO CONSTRUCTION

Elizabeth House, 486 Didsbury Road, Heaton Mersey, Stockport, SK4 3BS
t 0161 443 1221 f 0161 442 1672 e info@bernardtaylor.co.uk
www.bernardtaylor.co.uk