

COPYRIGHT OF ATELIER MB LTD
DO NOT SCALE FROM THIS DRAWING
DIMENSIONS TO BE CHECKED ON SITE

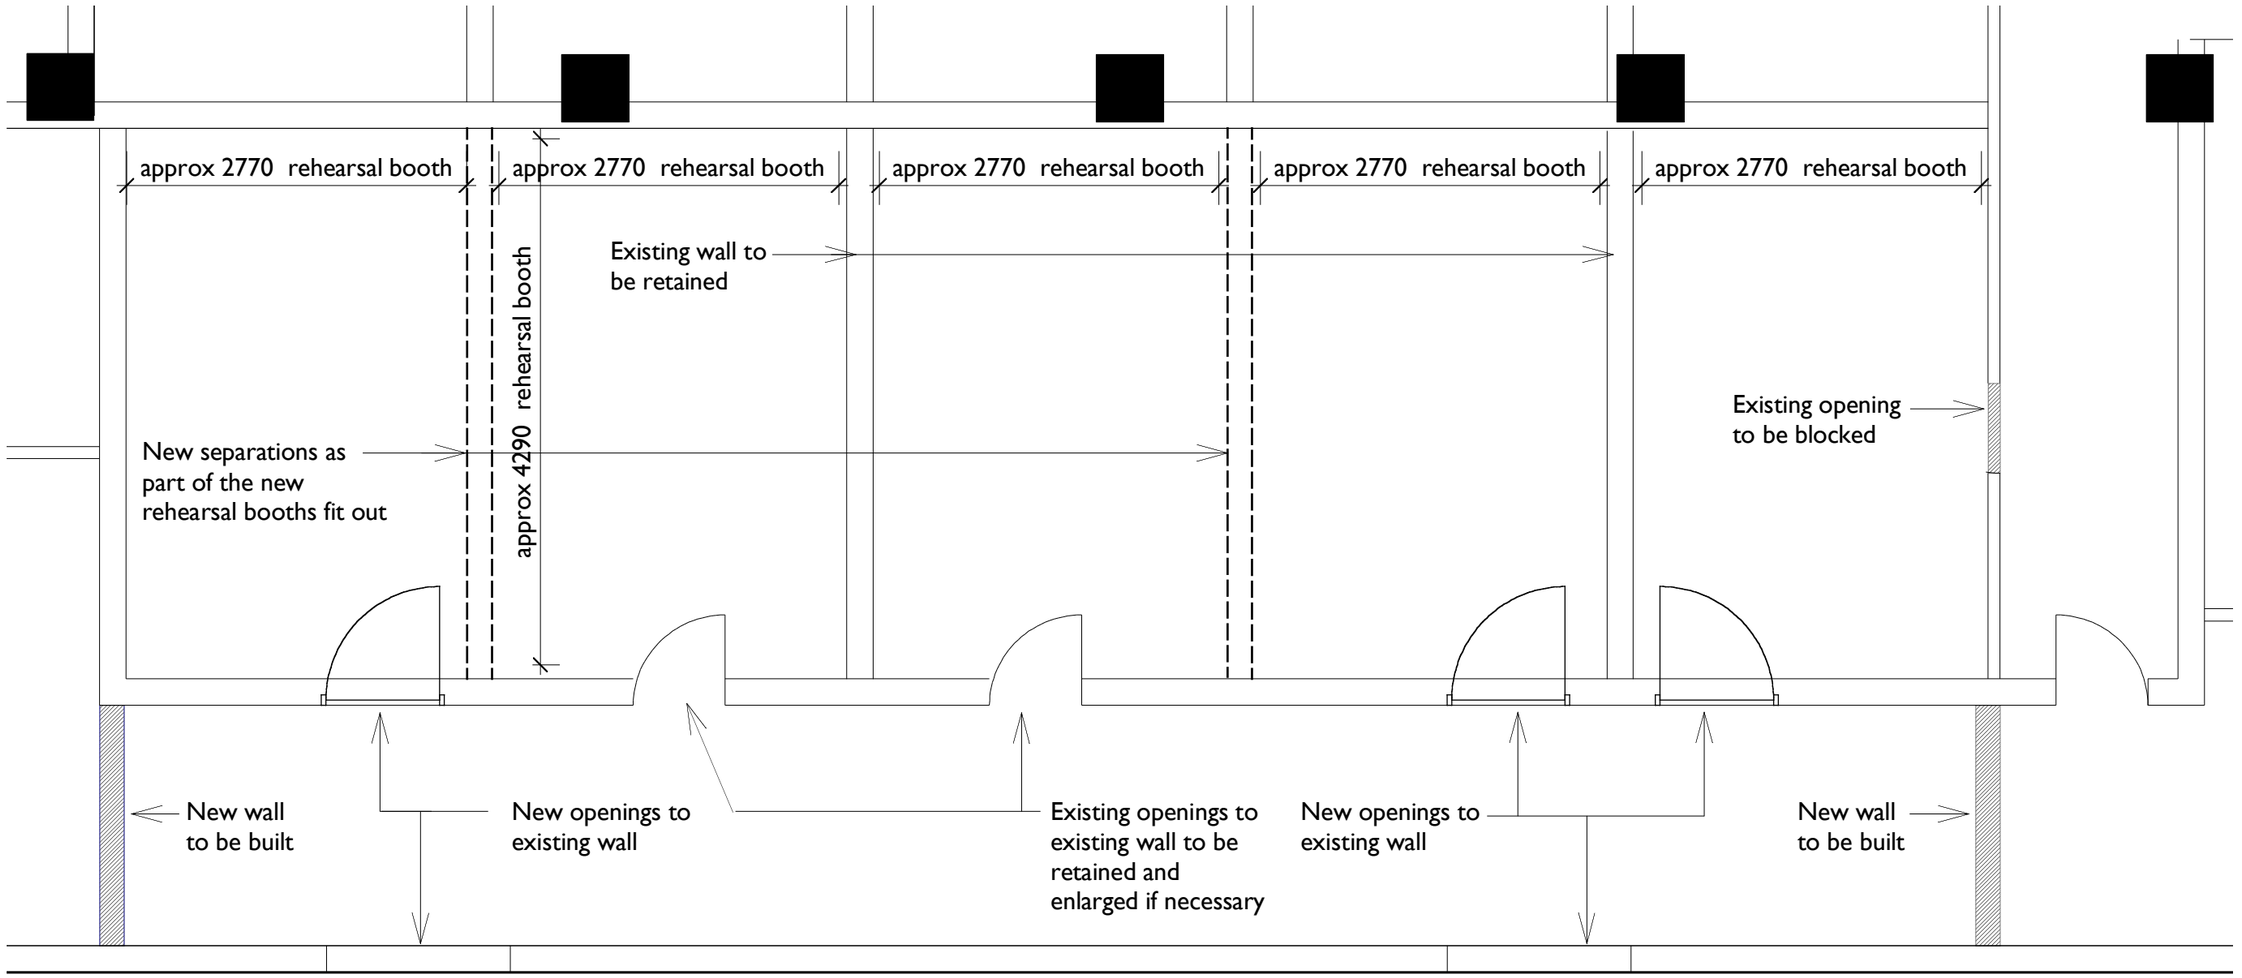

PROPOSED DETAIL OF STRUCTURAL VARIATION
based on Demise Plan dated 17.01.2014 provided by Bruntwood
Scale 1:50

Refer to Sheila Bird Group proposal for layout information

All dimensions taken from Sheila Bird Group drawings and not verified on site

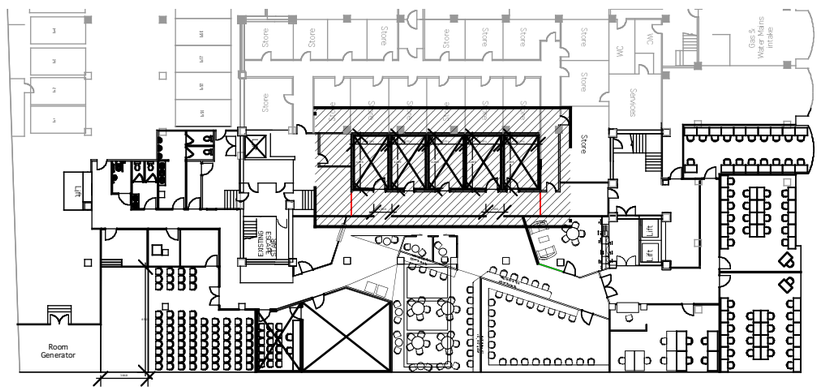

LOCATION PLAN based on Sheila Bird Group proposal Rev L

A 01 May 2014	Doors on corridor revised, dimensions added. Location plan updated.

St James Basement

Basement Plan
Proposed Detail

scheme	1552
drwg no.	**P(101)**
rev	-
scale	1:50@A3
date first drawn	01.05.2014
drawn	CP

SK sketch P proposed T tender C construction AB asbuilt

www.ateliermb.co.uk
t 0161 236 0051
e architect@ateliermb.co.uk

Atelier MB
Urban Architects