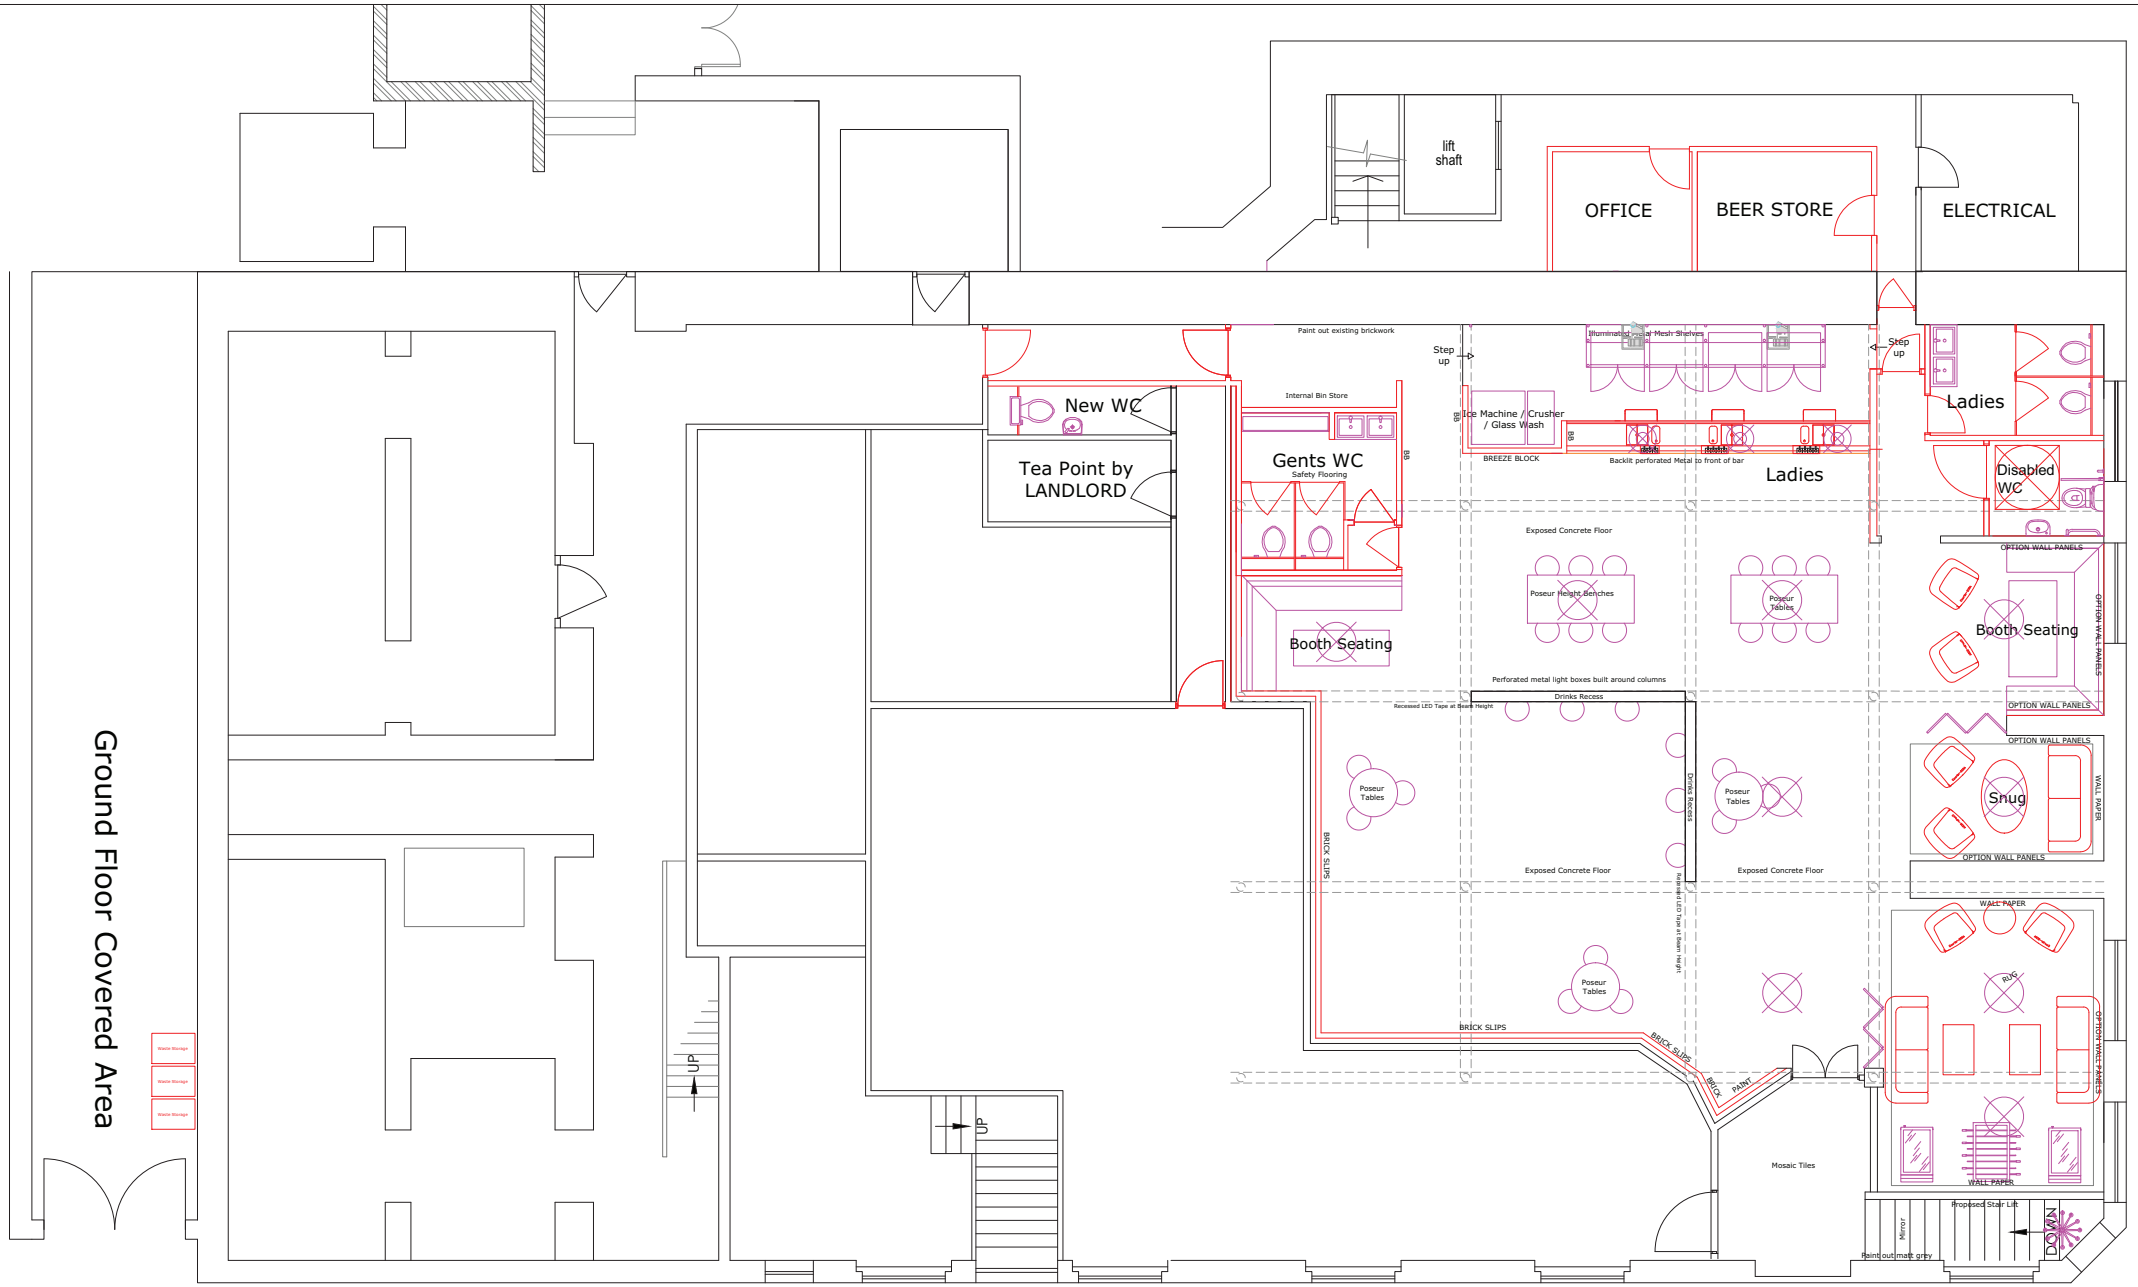

BASEMENT FLOOR

E	Bin Store Located	20.11.13
D	Revised Layout	21.10.13
C	Revised Layout	17.10.13
B	Revised Layout	25.9.13
A	Revised Layout	17.9.13
	REVISION DETAILS	DATE

Sheila Bird Group

Client: Stevenson Estates Ltd
Location: 26 Lever Street, Manchester
Description: Proposed Lower Ground Floor Layout (Small Bottle Wash)
Enquiry No. -
Project No. -
Scale: 1:50 @ A1
Drwg No. 3404-001
Rev: E
Date: 11-09-13

Mazel House
13 Stanley Street
Manchester
M8 8SH
(0161) 832 0632
(0161) 832 5630
ced@sheilabird.co.uk
www.sheilabird.com