Notes

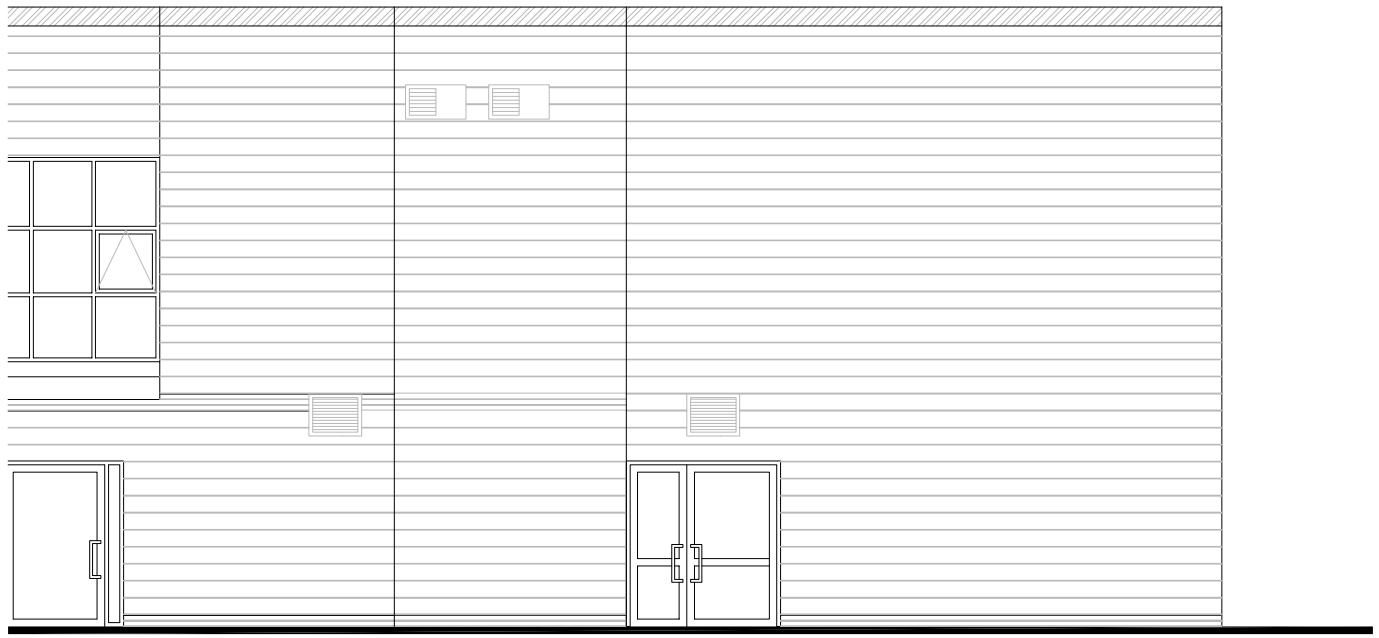

Elevation A

Scale 1:100 @A3

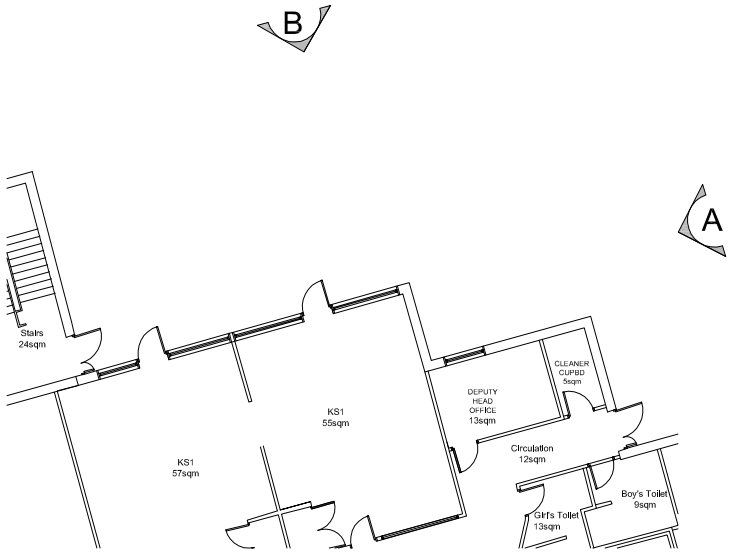

Elevation Location

NTS



Elevation B

Scale 1:100 @A3

The School Governors of Haveley Hey Community School, Benchill

School Extension

BC.MAN.2013.01133.007

0 0.51m 2m 5m

1:100

rev	description	date	dr by	ap by
original by MW		16.01.14		

Aedas

Building Consultancy

Aedas Building Consultancy Ltd
Colmore Plaza
20 Colmore Circus
Queensway, Birmingham
B4 6AT, United Kingdom

T +44(0)121 4561591
E birmingham@aedas.com
aedas.com/buildingconsultancy

client
The School Governors of Haveley Hey Community School, Benchill

project
School Extension

drawing
Existing Elevations

project number	scale
2013.01133.007	1:100 @A3

drawing number	rev	issue status
P04		Planning

This drawing is to be read in conjunction with all related drawings. All dimensions must be checked and verified on site before commencing any work or producing shop drawings. The originator should be notified immediately of any discrepancy.
This drawing is copyright and remains the property of Aedas.