


Do not scale from drawing
Dimensions are to be checked on site
If in doubt please ask

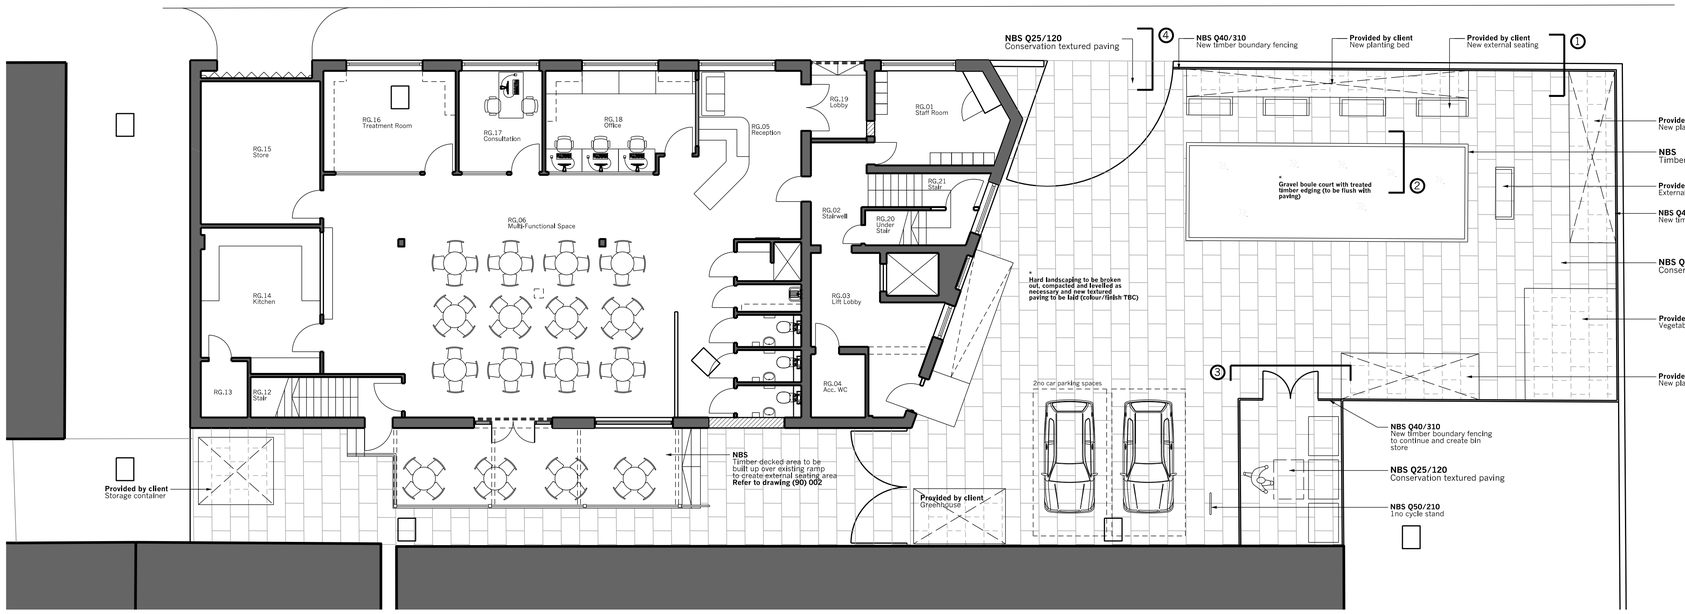

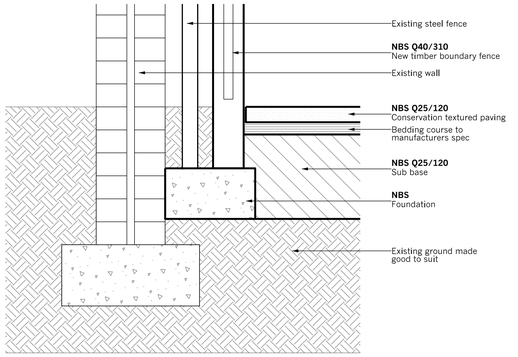


1

Section through new fencing/paving

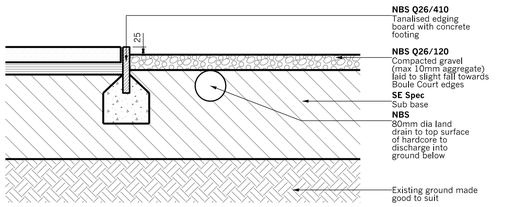


2

Section through gravel boule/paving

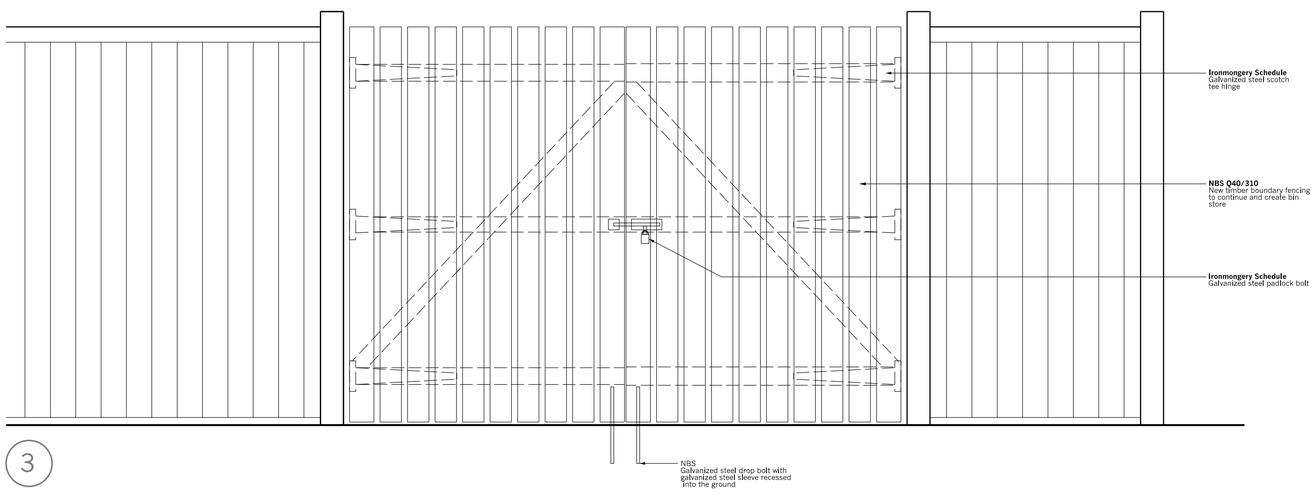

3

Elevation of Bin Store gates

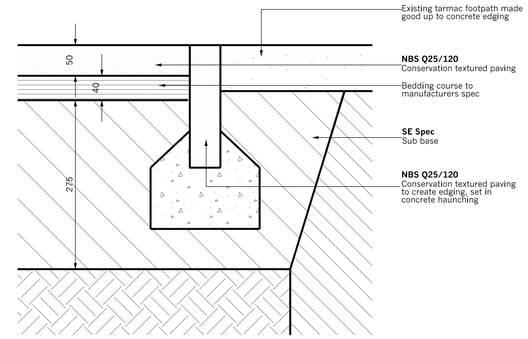

4

Section through gate threshold

B3	Detail 4 added	GP	09.08.13
B2	Drawing updated	GP	25.07.13
B1	ISSUED FOR BILLING	GP	05.07.13

Booth Centre
Edward Holt House, Manchester

Landscaping
Plan & Details

–

Drwg. No: **7360 (90) 001** Rev: **B3**

Date : Jun 13 Scale: 1:100 1:10 @A1 Checked by : GP

BILLING

buttress fuller alsop williams · architects
31-33 Princess Street, Manchester, M2 4BF telephone + 44 (0)161 236 3303
fax + 44(0)161 236 3603 - web site:www.bfaw.co.uk - email:contact@bfaw.co.uk
Buttress Fuller Alsop Williams Ltd is Registered in England and Wales: 5363573