

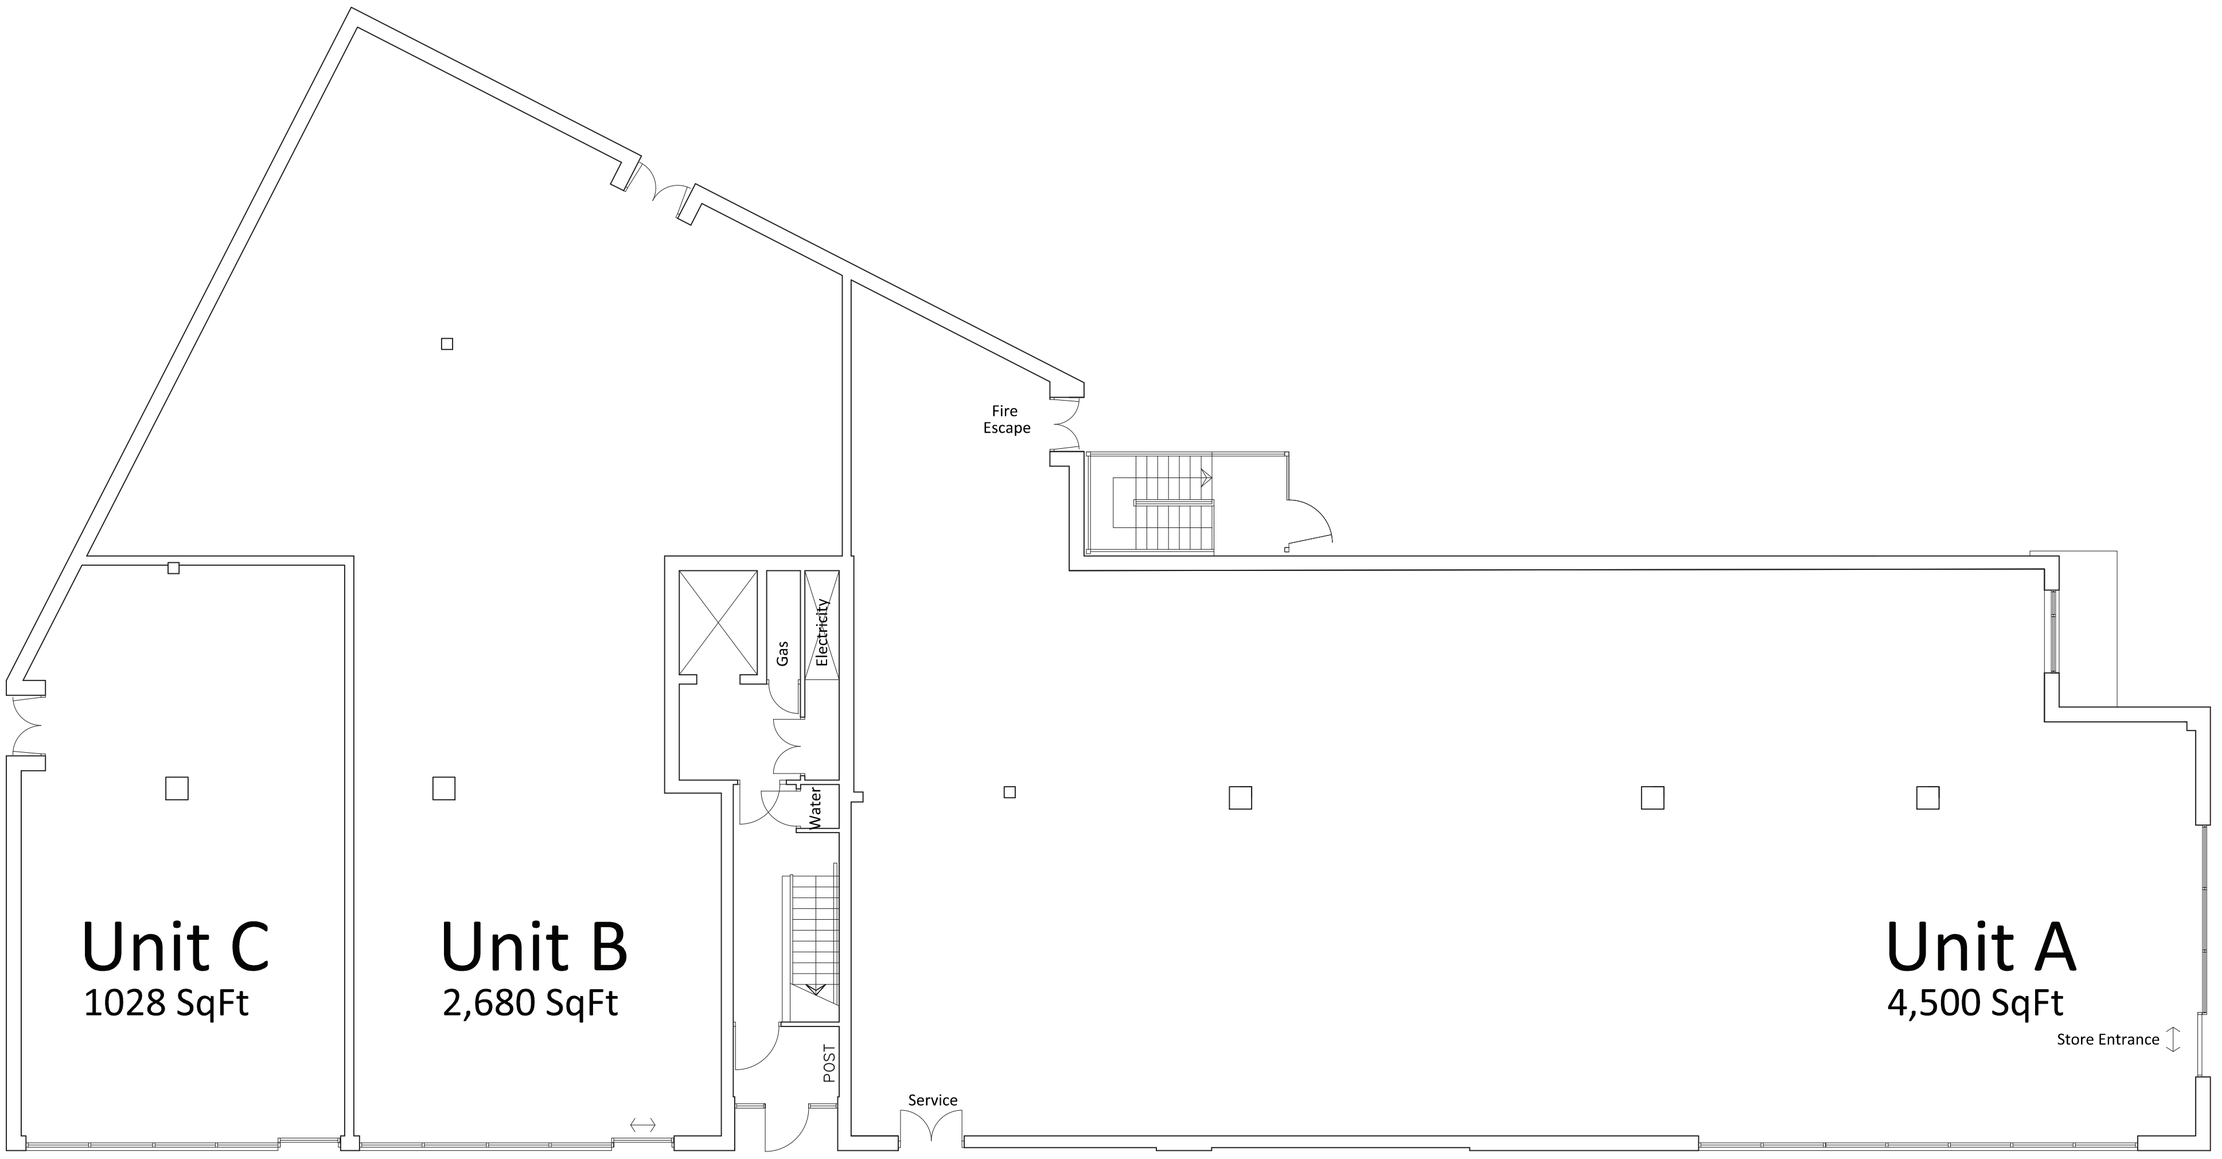


Proposed Ground Floor Level

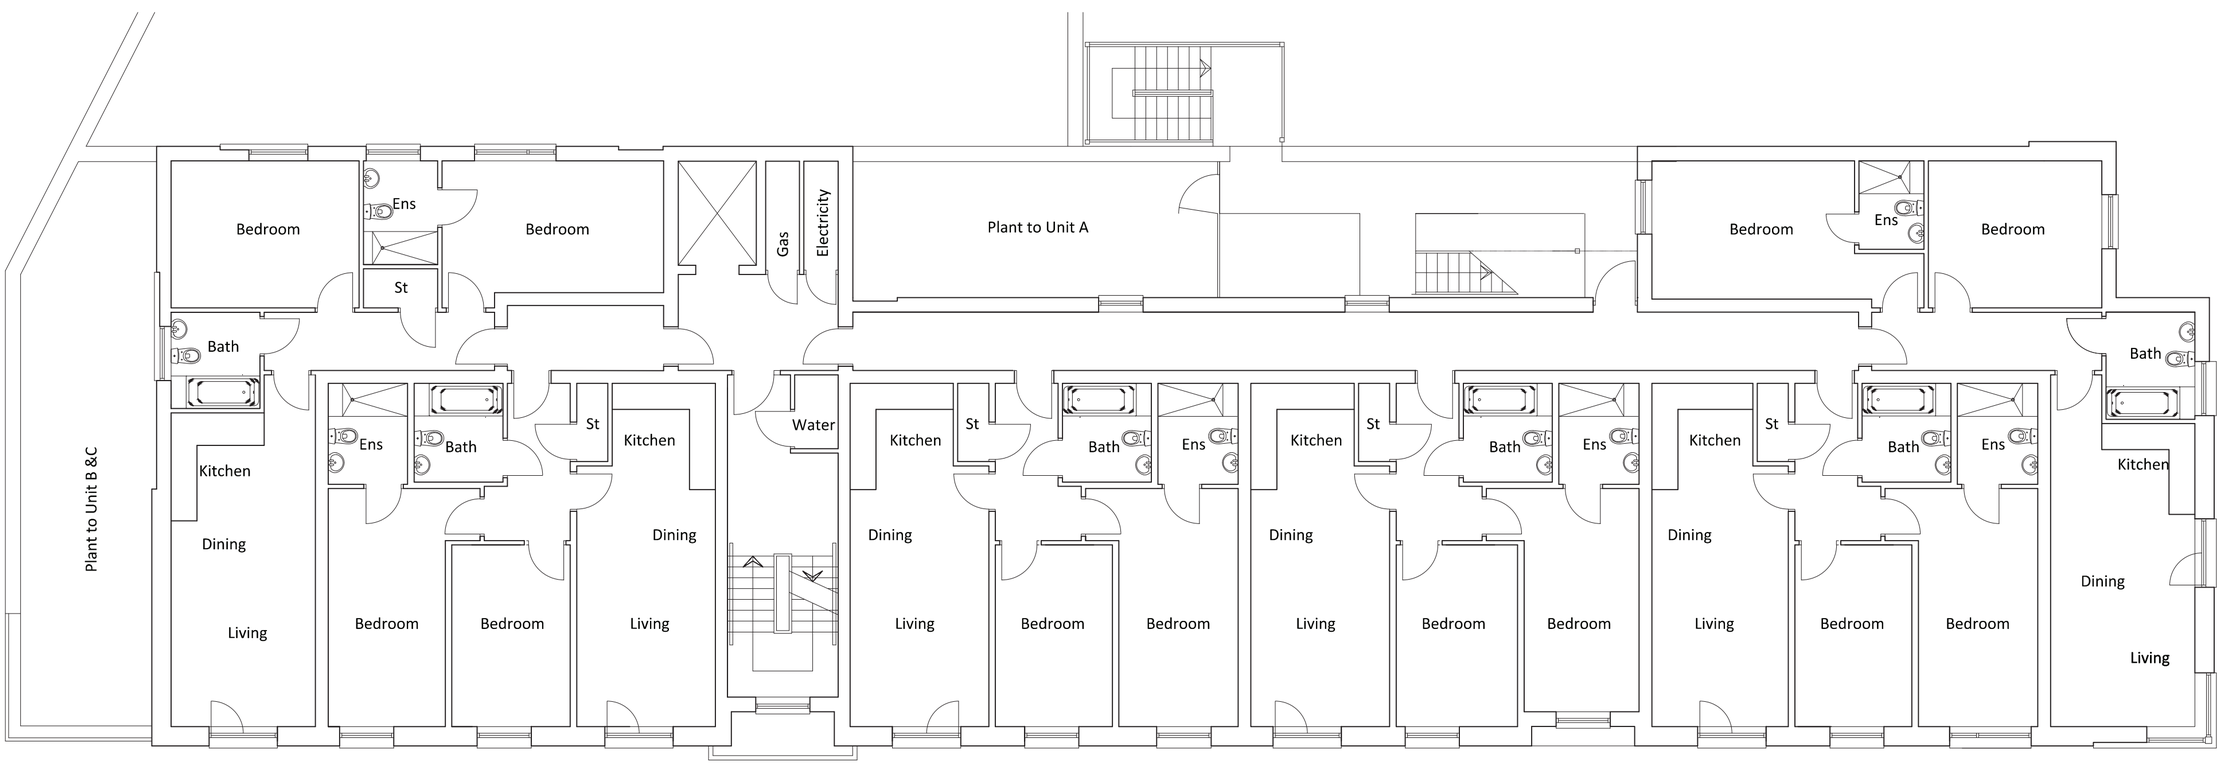

Proposed First Floor Level

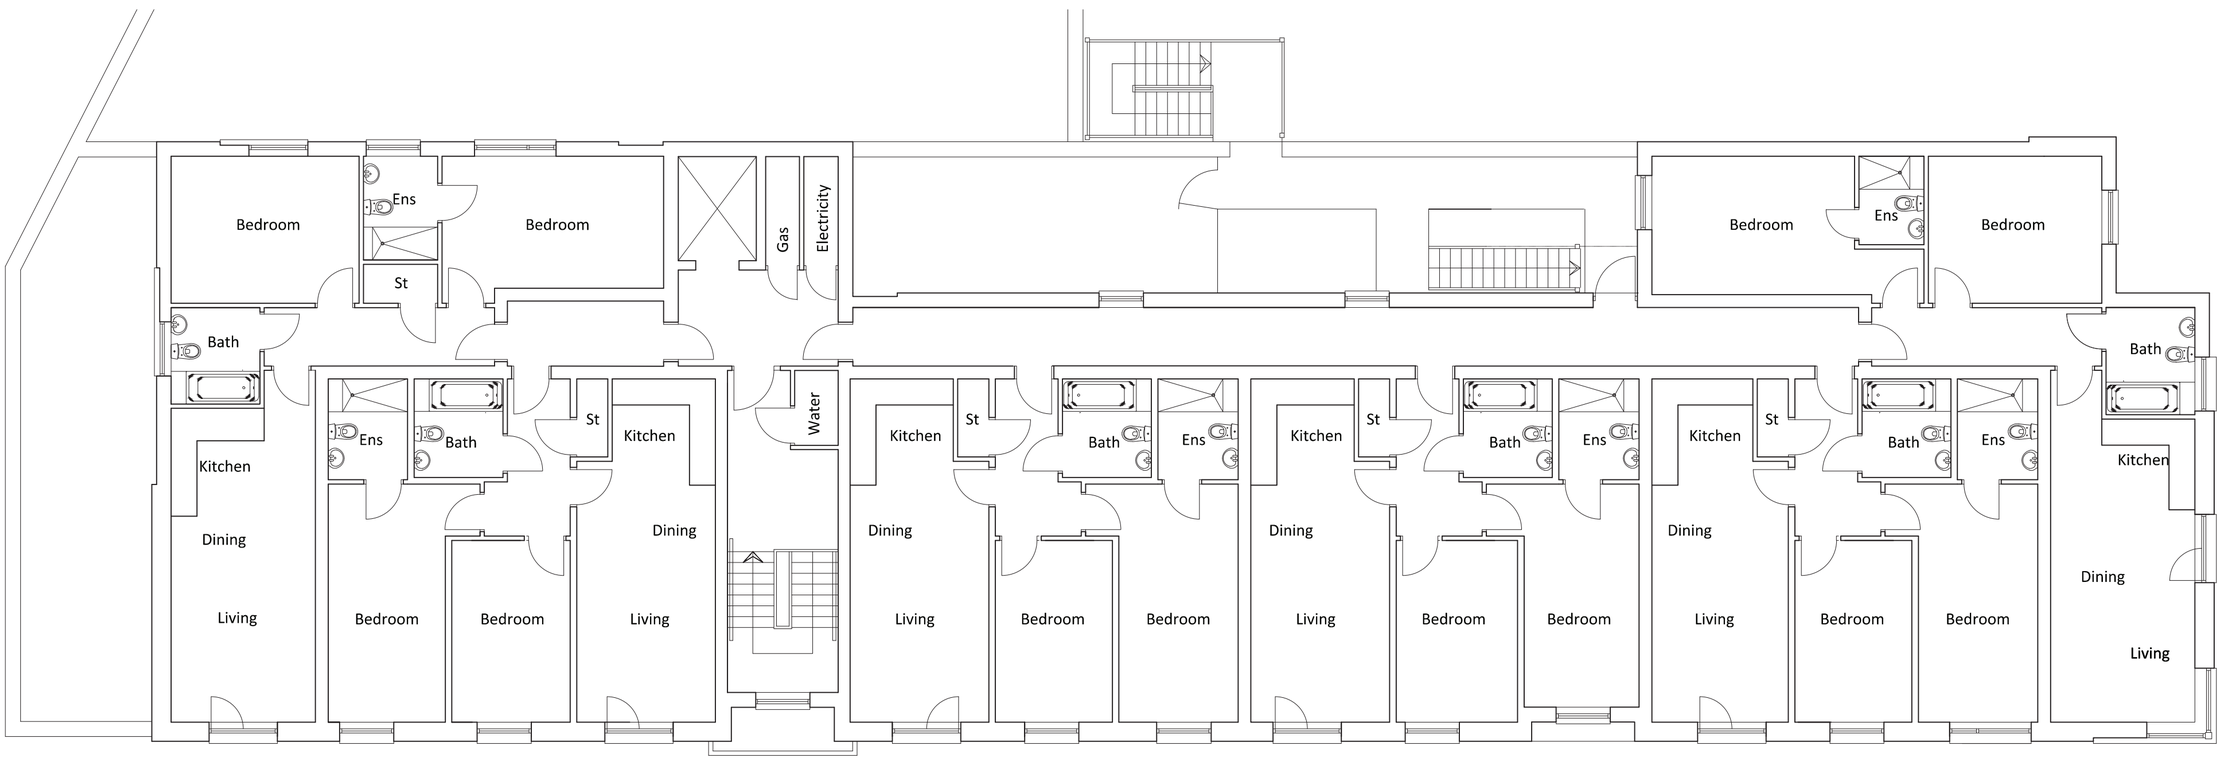

Proposed Second Floor Level

Asset Development & Project Management

project title	**435 Barlow Moor Road, Chorlton, Manchester**
drawing title	**Mixed Use 3 Storey**
	Proposed Site Plan
identification	March 14 PW 1:100 @ A1
Drawing reference	MP84 **(PL) 111**
Rev **B**	

Rev No.	Date	Drawn	Description
A	28-5-14	PW	Entrance lobbied, external escape clad in mesh to accord with crime impact consultation
B	11-9-14	NH	Kitchen & Living Room windows removed to apartments (first & second floor) next to rear of Claude Road properties in order to remove potential overlooking issues.