


Existing Elevation 1

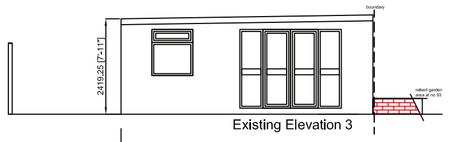


Existing Elevation 3

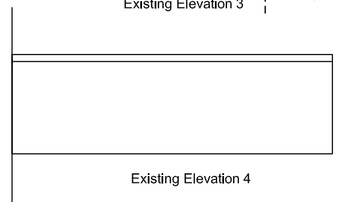

Existing Elevation 4

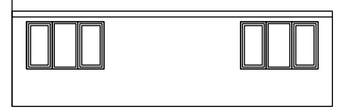

Existing Elevation 2

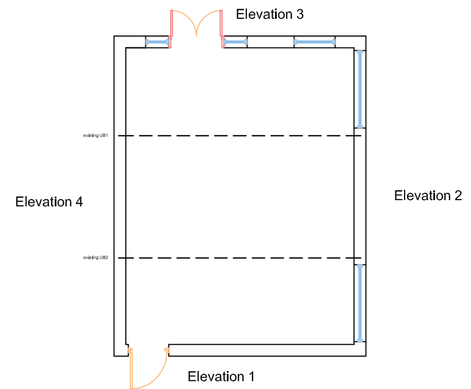


Existing Plan View

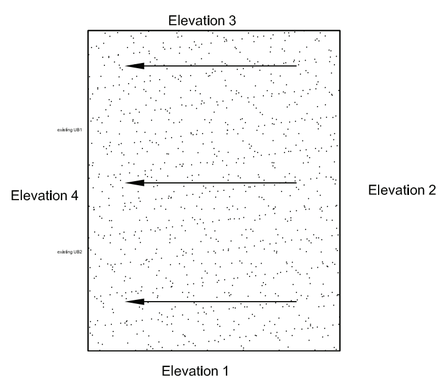


Existing Roof Plan

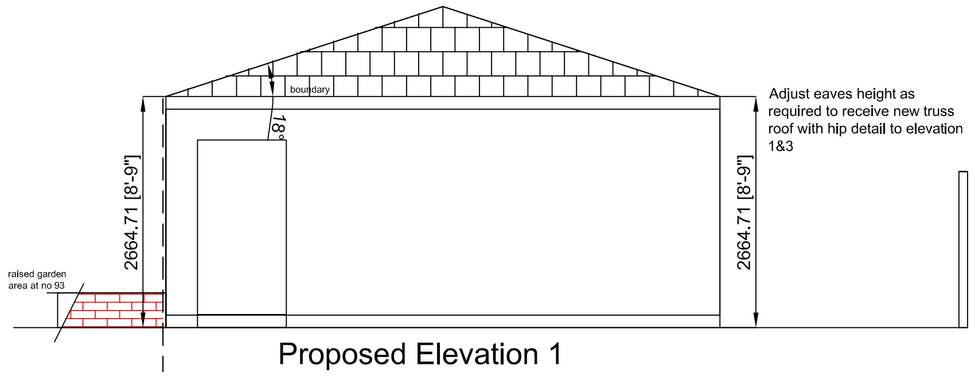


Proposed Elevation 1

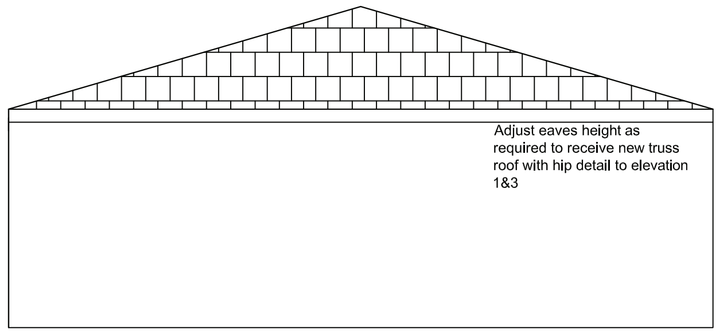


Proposed Elevation 4

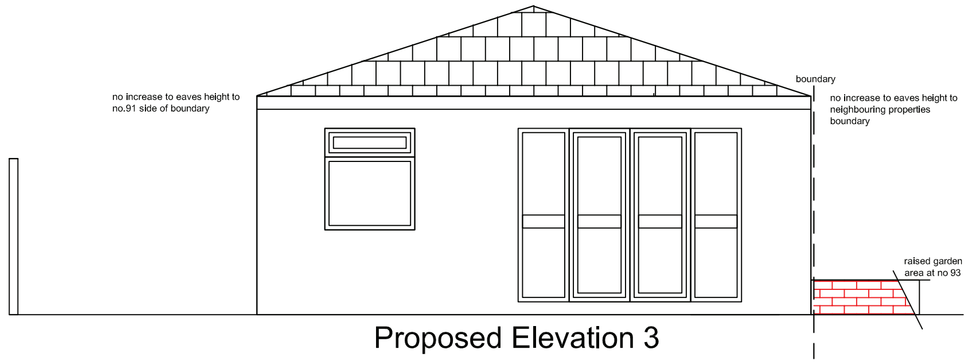


Proposed Elevation 3

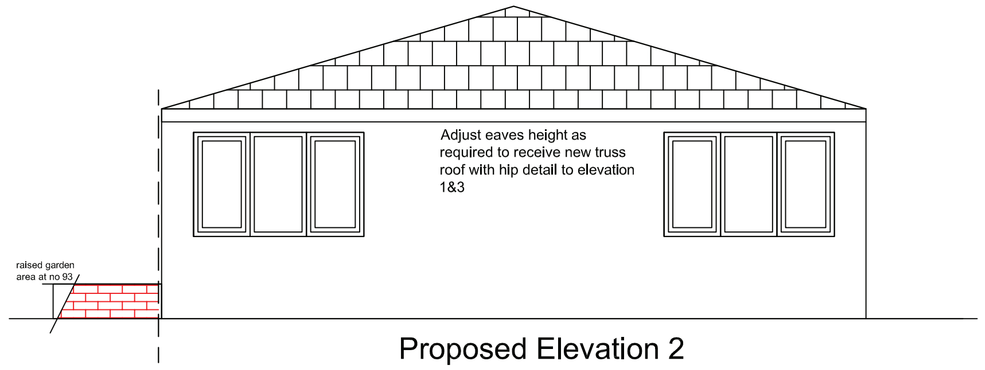


Proposed Elevation 2




Location Map scale 1:200

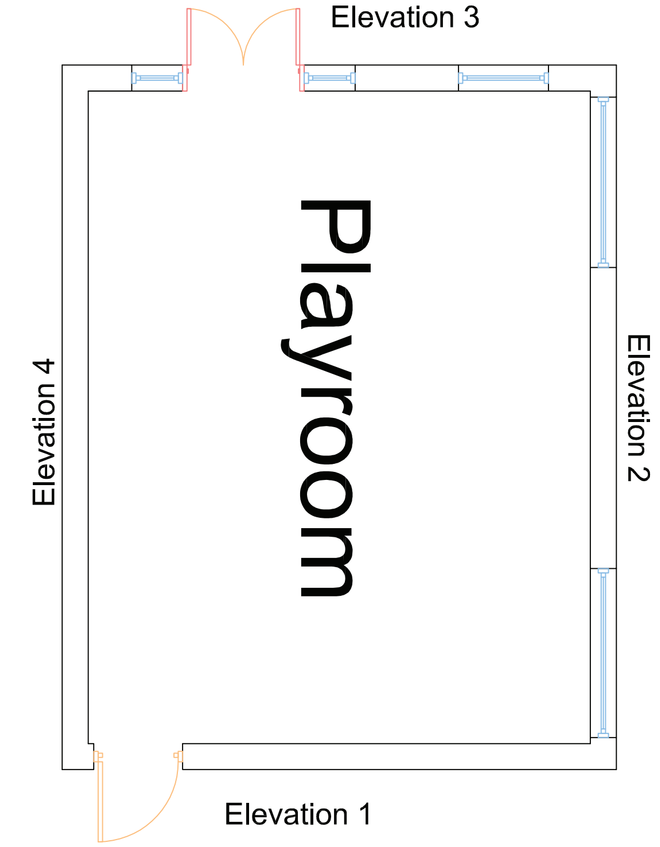


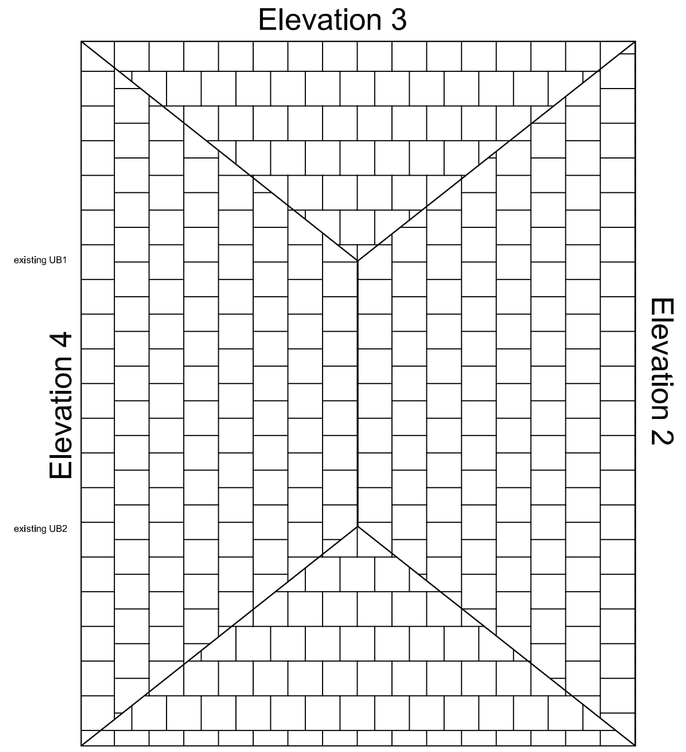


amended 002 31/12/13

| | |
|---|---|
| Scale 1:100 & 1:50 | Project Mr. M. Nawaz<br>91 Wilton Road, Crumpsall,<br>Manchester M3 4PD.<br>07795832926 |
| Drawn | |
| Checked | |
| Date 31.12.13 | Title **Retrospective Application Study and playroom with hip tiled roof** |
| CAD File NM/91WILTON/1013/006 | |
| Dwg No 001 | |
| Revision 002 | |