HAZELDENE ROAD

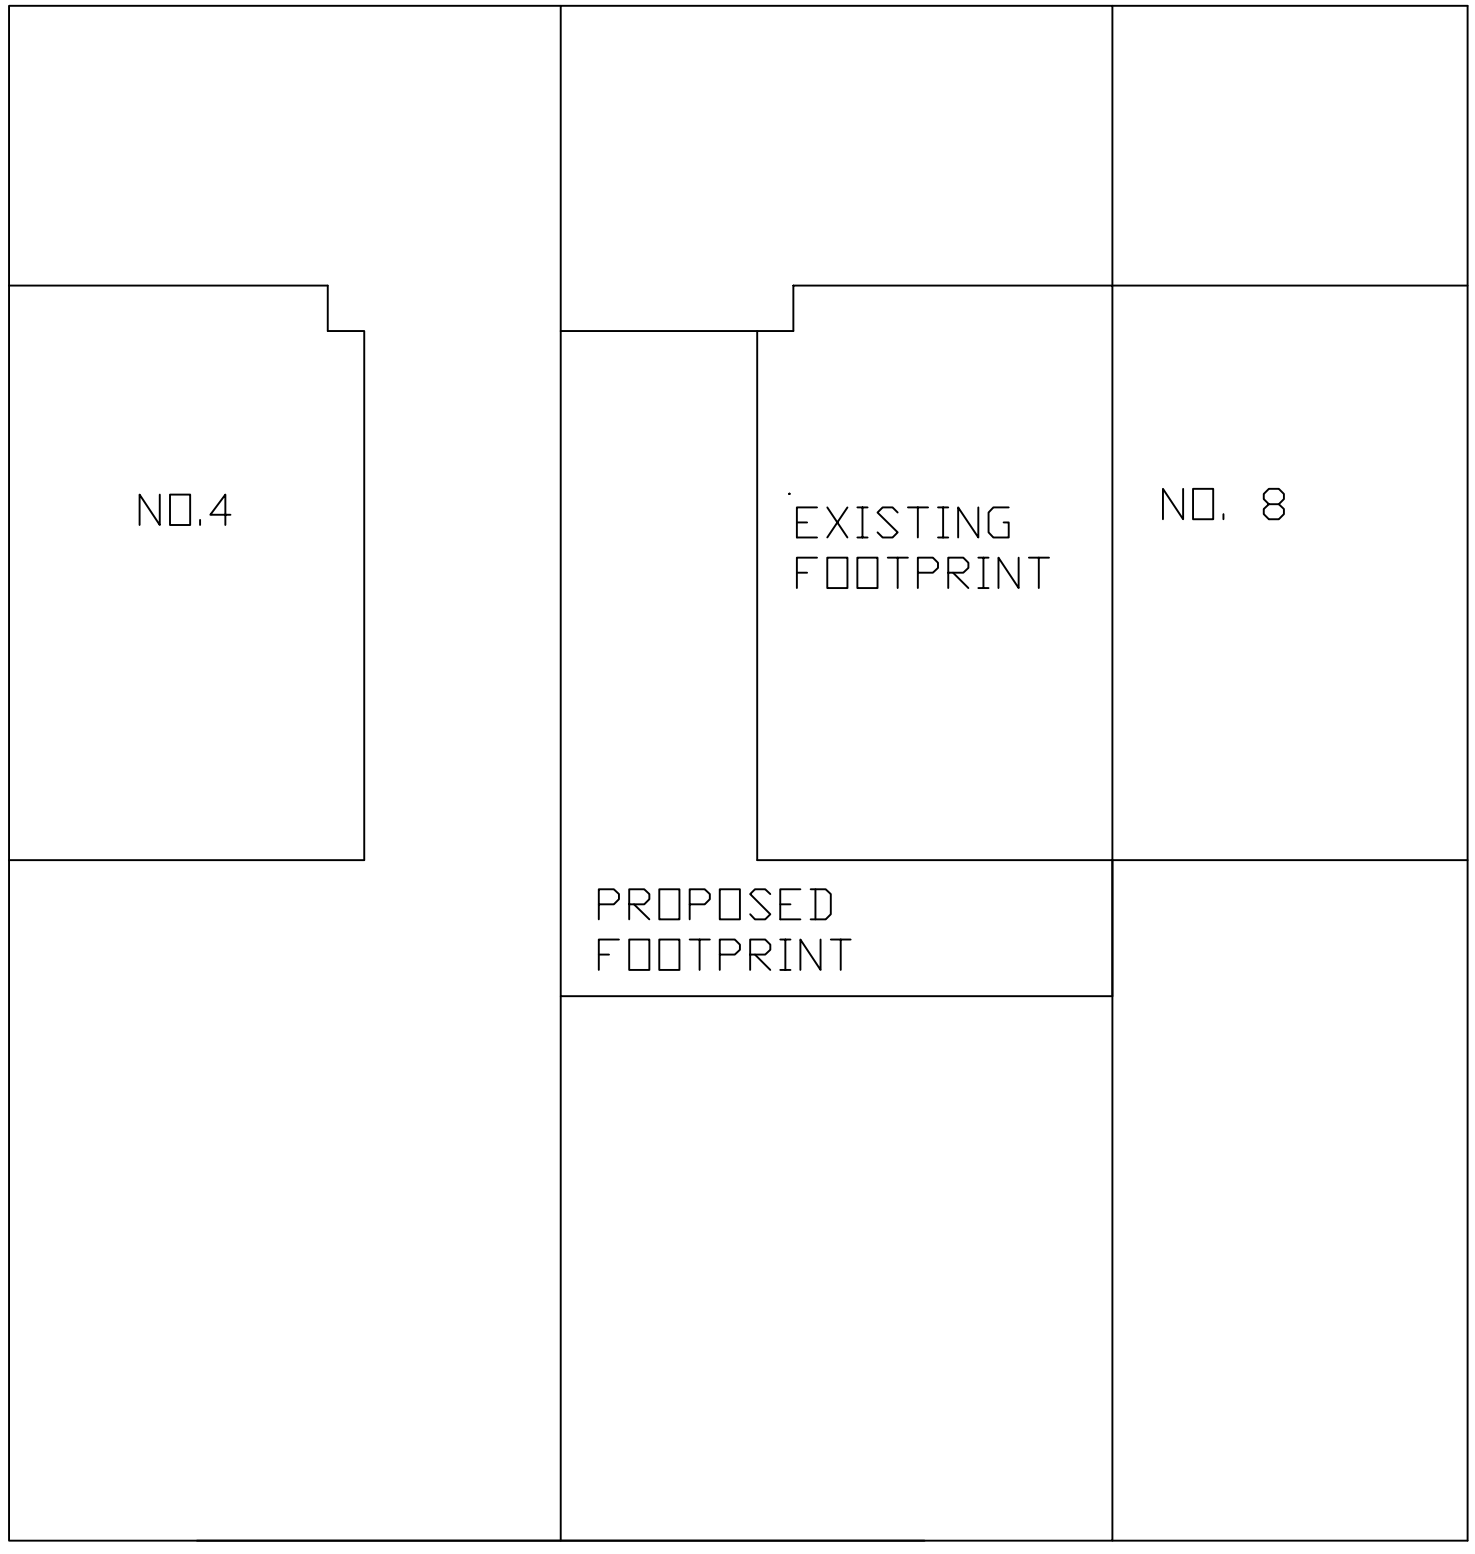

MR T.DUNLEAVY
6 HAZELDENE ROAD
M40 3GL

SITE PLAN

12-03-2014 SCALE 1:100

TONY MOONEY
07722 278681