
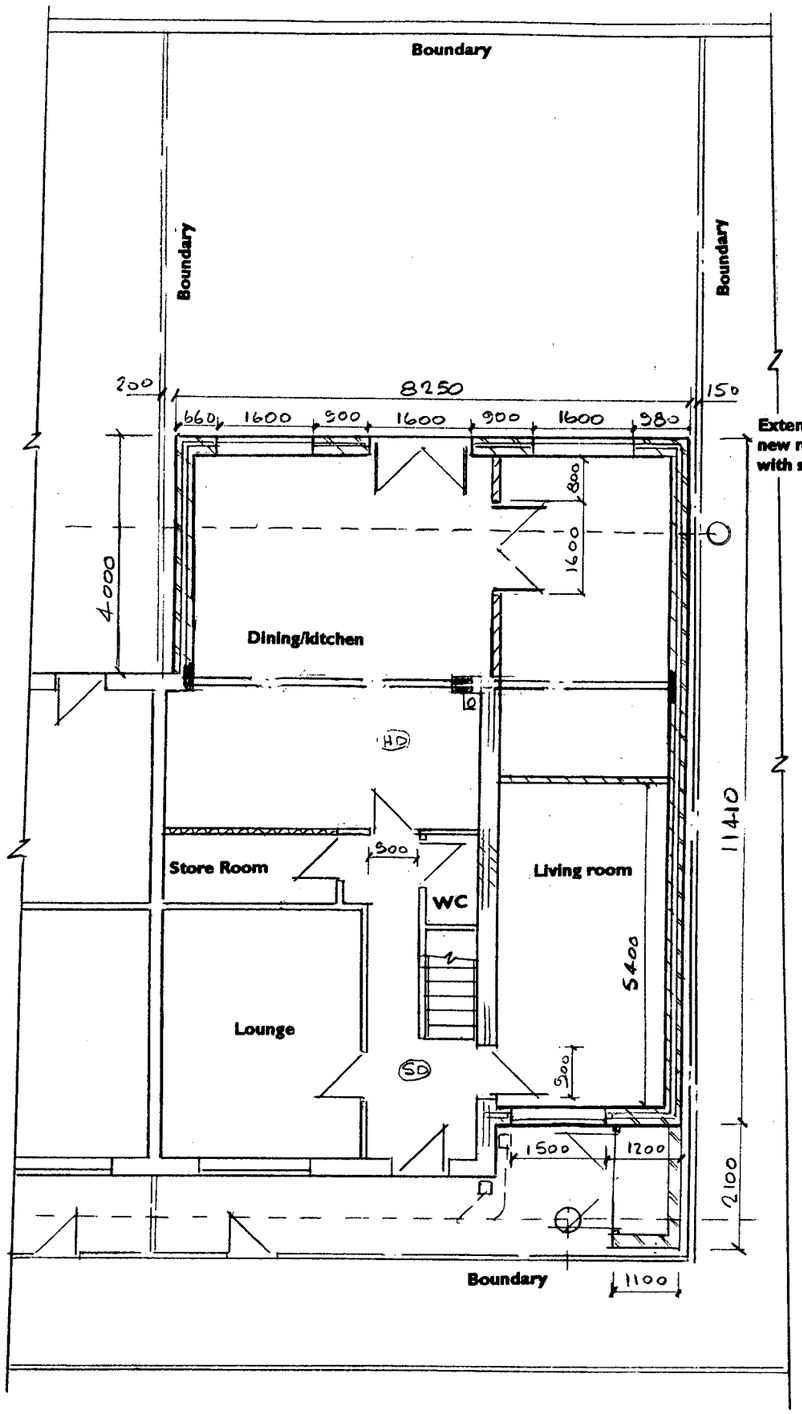


Proposed Ground Floor Plan

Extend existing drains. Install new manholes, position to suit with screw down air tight covers

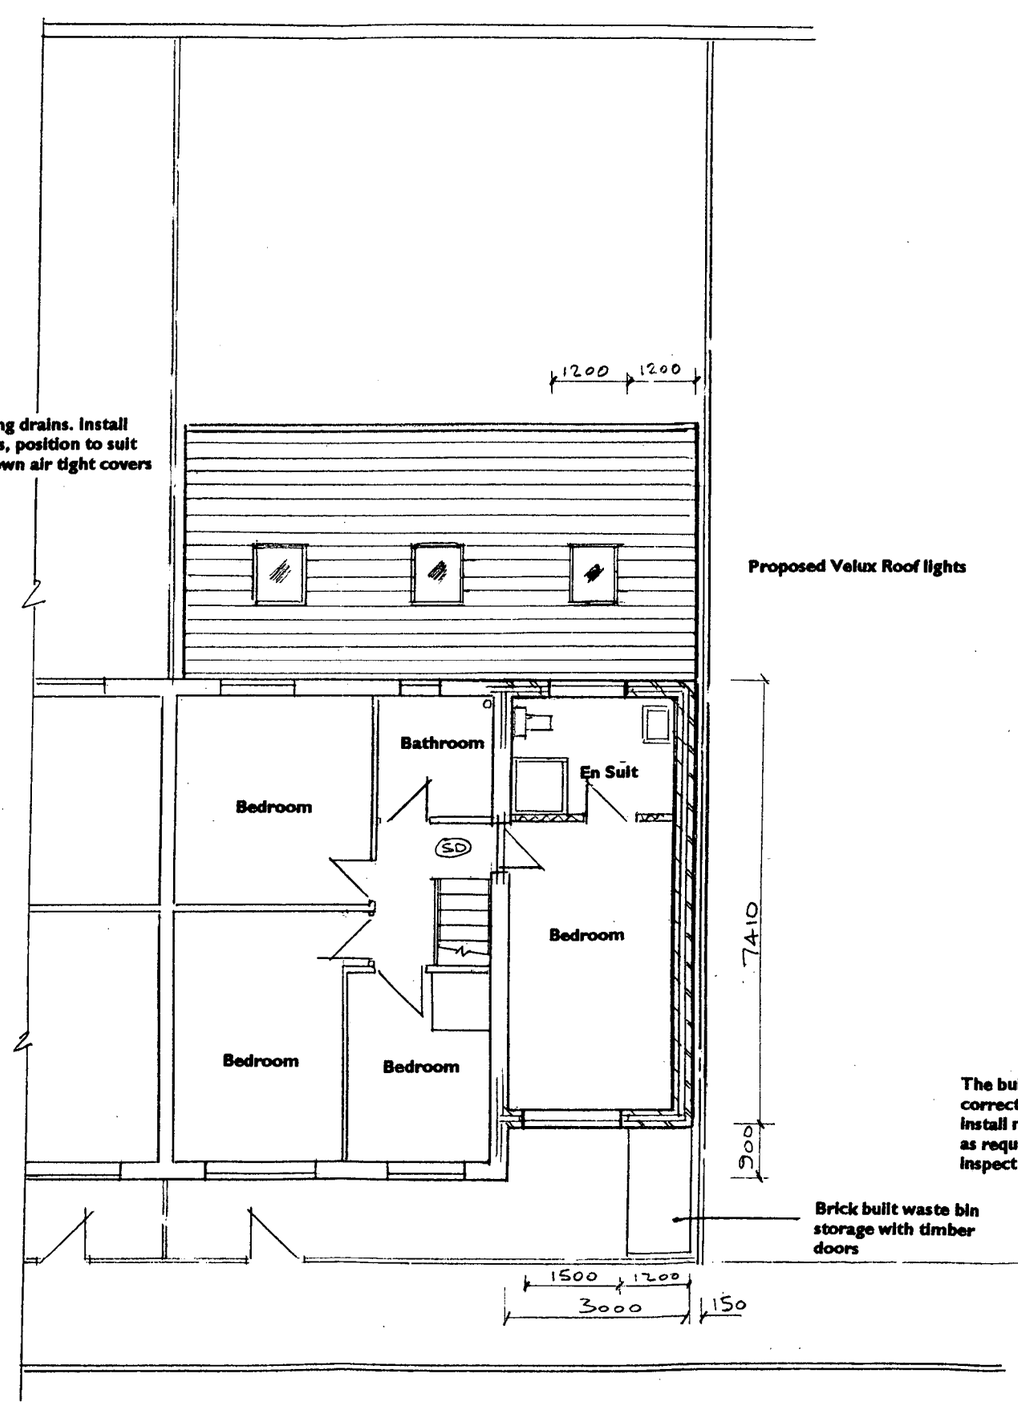

Proposed First Floor Plan

Proposed Velux Roof lights

Brick built waste bin storage with timber doors

The builder MUST ensure connection to the correct drainage system on excavation and install manholes at each change of direction or as requested by the local authority building inspector


PLANNING AND BUILDING CONTROL
31 MAR 2014

Thompson Designs
Tel 0161 705 1458 Mob 07884 318634

Sheet 4
Proposed Plans
35 Oakfield Street
Manchester M8 0SY
Scale 1 : 100 Date March 2014




Proposed Front Elevation

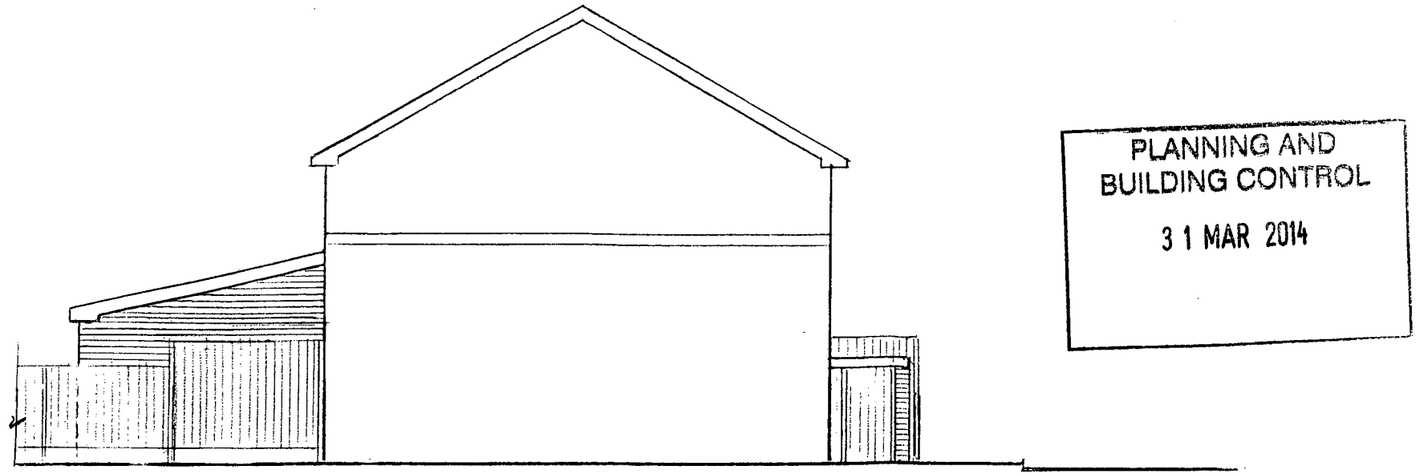


Proposed Side Elevation

PLANNING AND
BUILDING CONTROL
31 MAR 2014

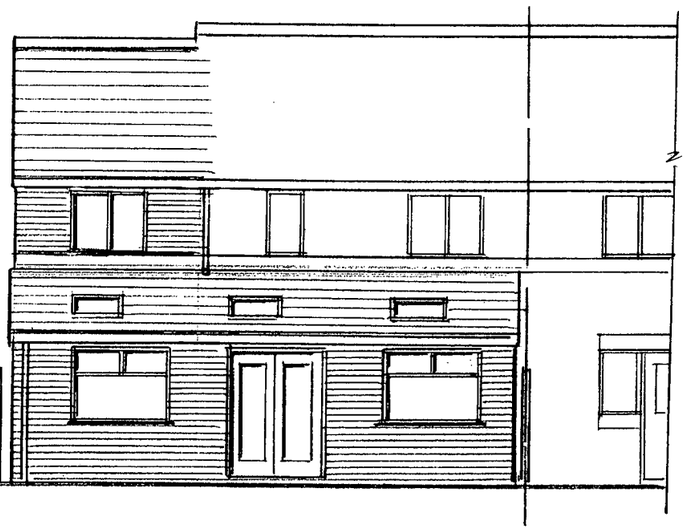

Proposed Rear Elevation

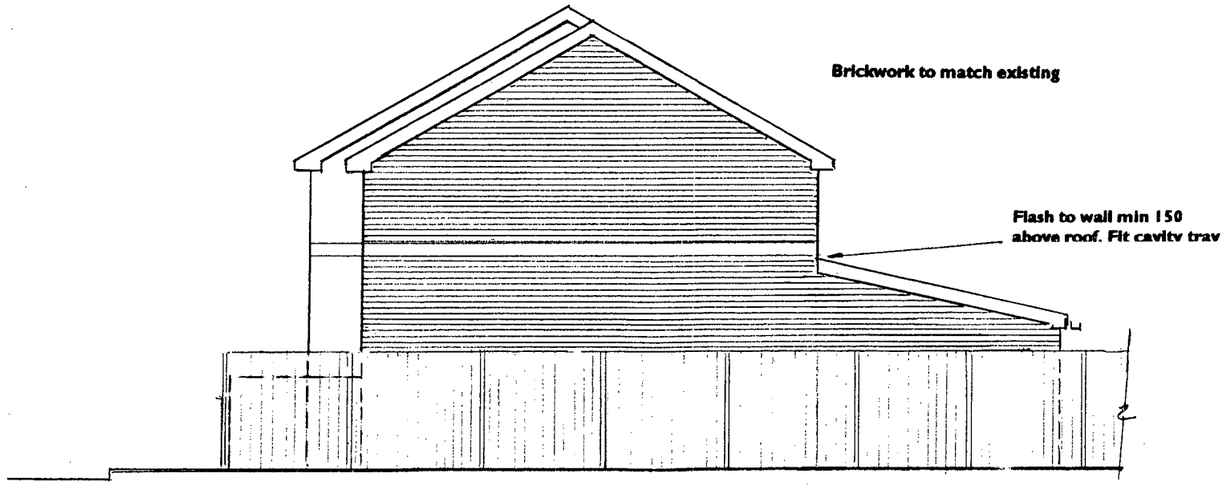

Proposed Side Elevation

Thompson Designs
Tel 0161 705 1458 Mob 07884 318634

Sheet 3
Proposed Elevations
35 Oakfield Street
Manchester M8 0SY
Scale 1 : 100 Date March 2014