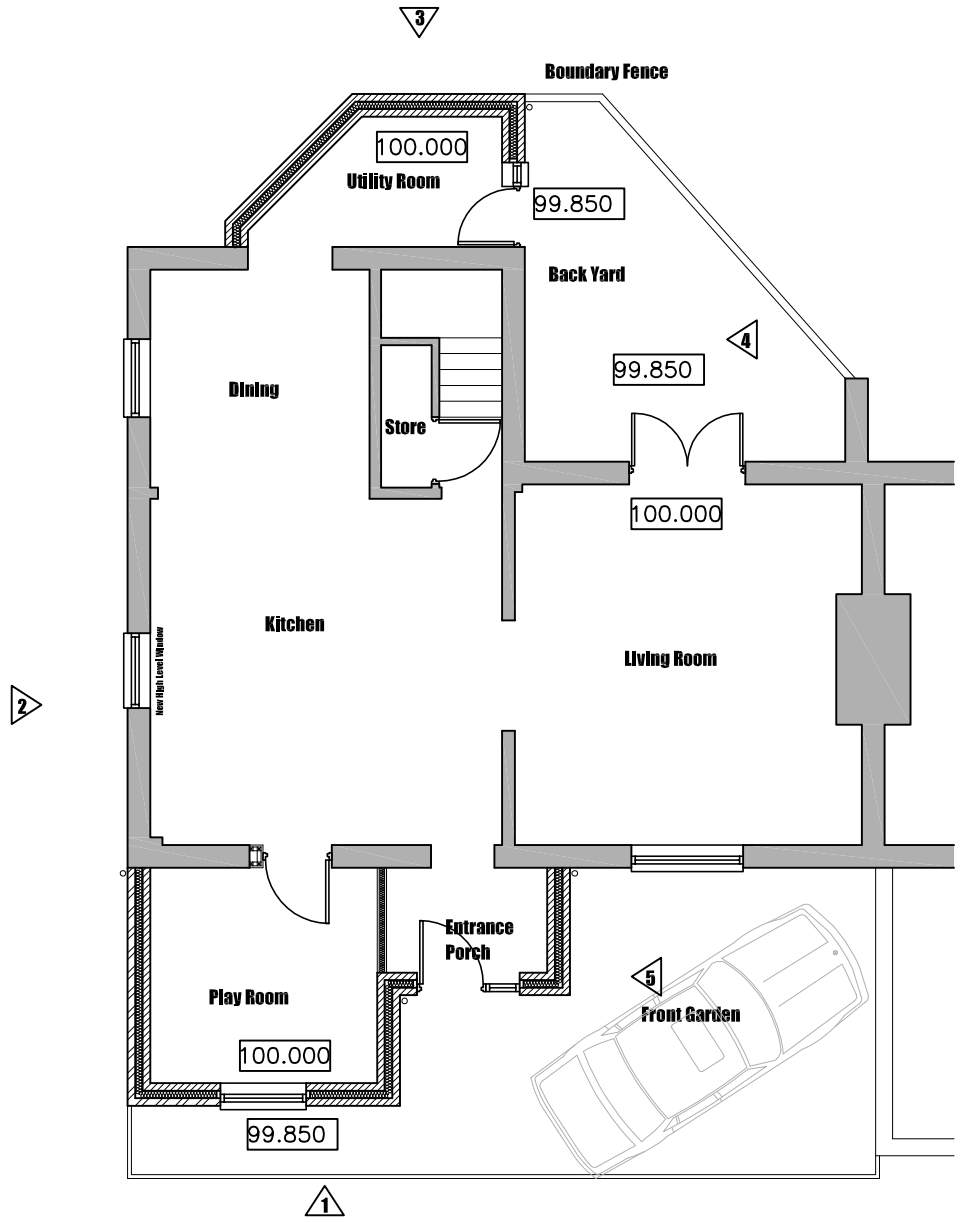

Site Plan
Scale 1:100



Location Plan
Scale 1:1250

Design And Inspire UK
New Build - Extend - Interior

JOB TITLE :	Proposed Front And Rear Extension
ADDRESS :	73 Graver Lane, Clayton Bridge, Manchester
DRAWING TITLE :	Proposed Site And Location Plan
SCALE :	1:100 @ A3
DRAWN : DT	DATE : 12.02.14
JOB NO./ DWG NO.	016 - 06