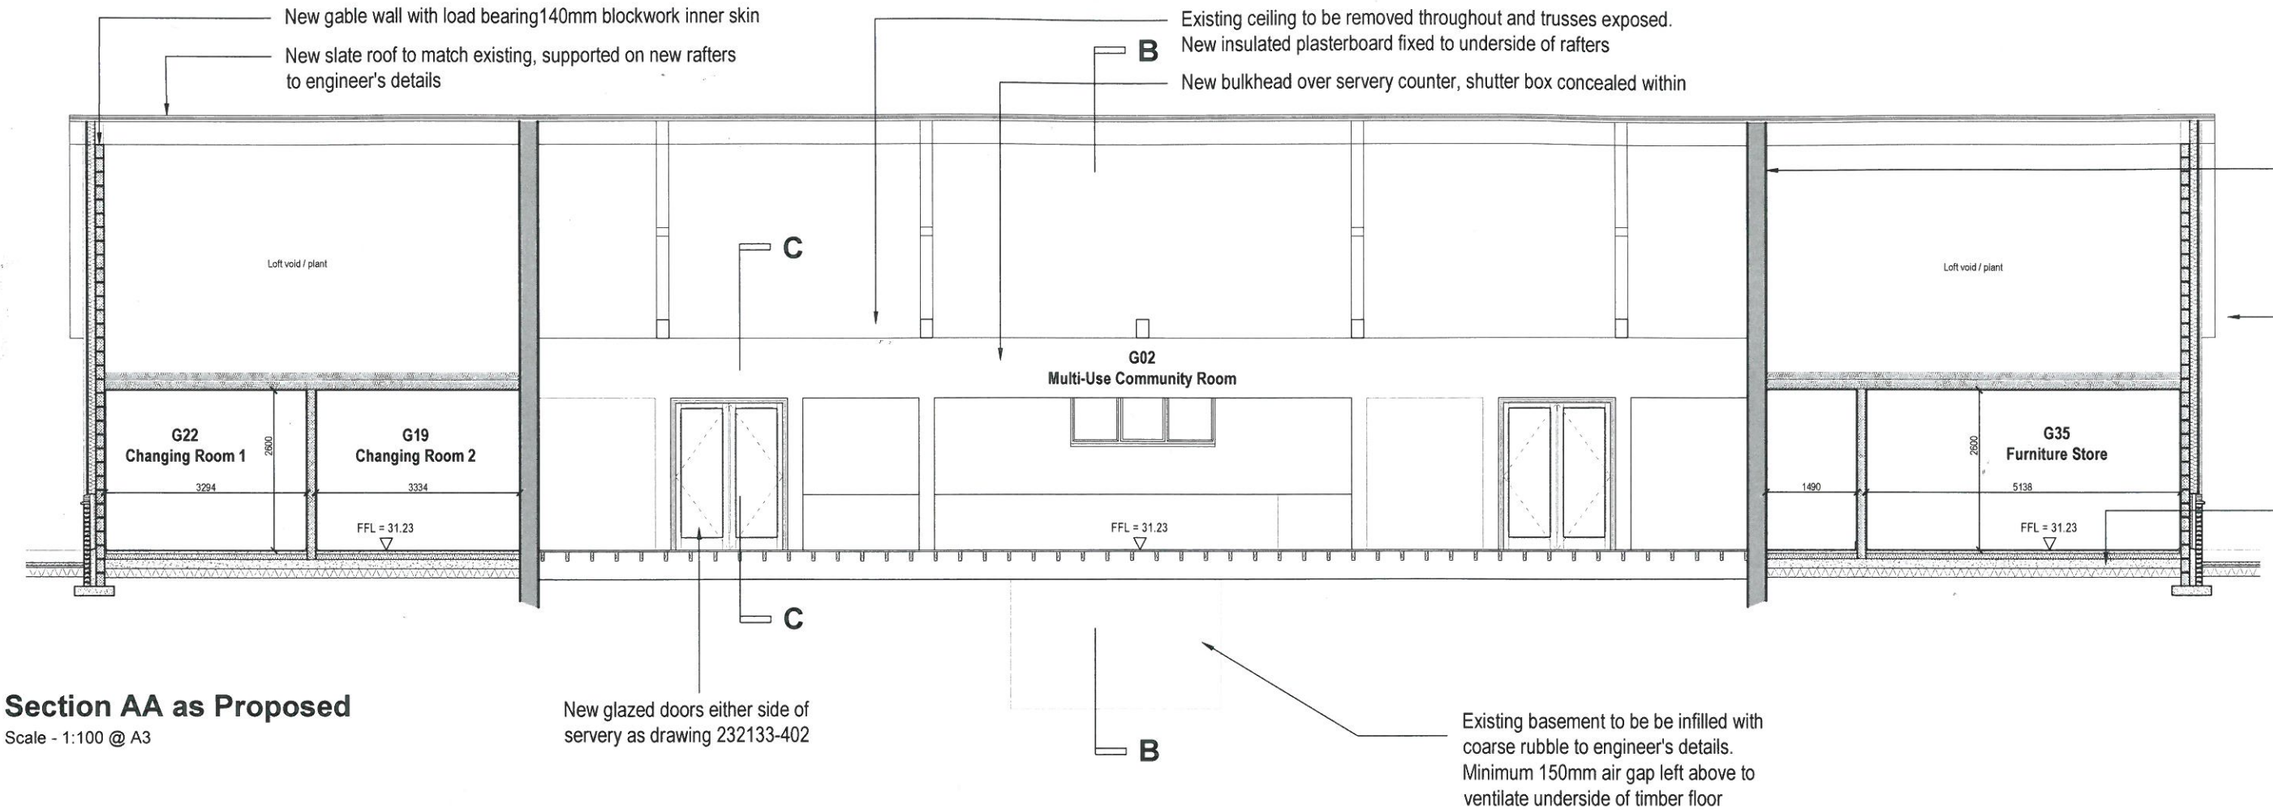

Section AA as Proposed

Scale - 1:100 @ A3

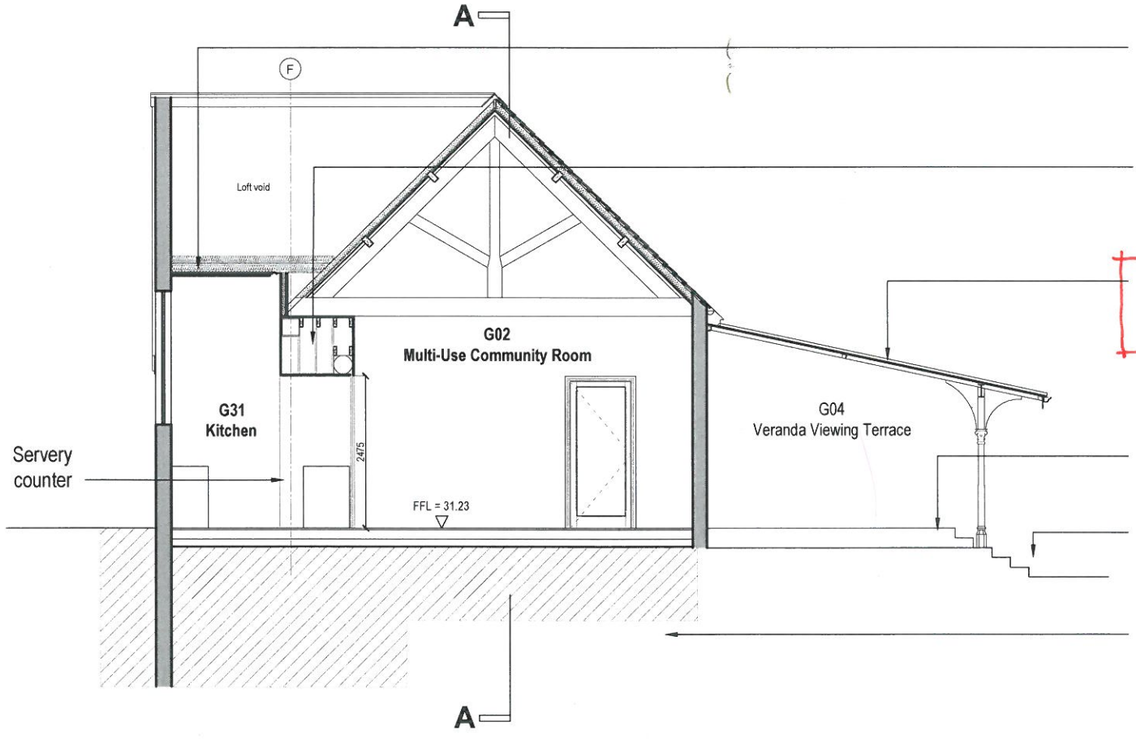

Existing low level ceiling to be removed and existing high level ceiling reinstated to allow opening up of the Gable window. New thermal insulation above

Bulkhead containing structural beams and roller shutter. Casoline MF suspended plasterboard ceiling above counter with recessed spotlights

Existing Veranda roof to be stripped and replaced with new aluminium glazing bars and polycarbonate sheeting as drawing 300

New yorkstone floor to landscape engineer's details

Existing low level brick wall and security boarding to be removed from the perimeter of the Veranda

Existing basement to be be infilled with coarse rubble to engineer's details. Minimum 150mm air gap left above to ventilate underside of timber floor. Stair access to be made good to match adjacent

Section BB as Proposed

Scale - 1:100 @ A3

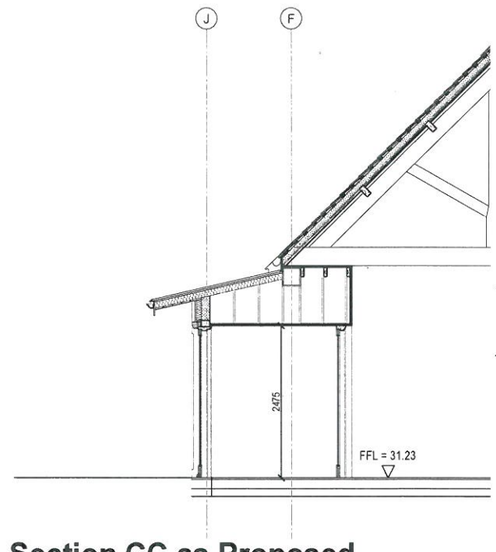

Section CC as Proposed

Scale - 1:100 @ A3

NOTE:

For details of the repair works to the envelope and interiors refer to the Schedule of Repairs
Dimensions and setting out to be confirmed following opening up works

ISSUED FOR INFORMATION

REVISION	DATE	DRAWN	CHECKED	DESCRIPTION
G	16/09/2013	RL	RL	Glazed roof added to veranda canopy
F	26/06/2013	RL	RL	Amended following check dimensions
E	07/06/2013	RL	RL	Levels and dimensions added

CLIENT: Scott Wilson
SCALE: 1:100@A3
DATE: 27/05/2011
PROJECT: Alexandra Park Restoration
DRAWN: MJL
CHECKED: RL
DRAWING TITLE: Pavilion Proposal Sections AA, BB & CC as Proposed
JOB NUMBER: 232133
DRAWING NO.: 205
REVISION: G

CENTURY BUILDINGS, 31 NORTH JOHN STREET, LIVERPOOL, L2 6RG TEL 0151 2381600, FAX 0151 2381601
PURCELL MILLER TRITTON LLP IS A LIMITED LIABILITY PARTNERSHIP REGISTERED IN ENGLAND AND WALES. REGISTERED NUMBER OC315589 REGISTERED OFFICE 3 COLEGATE, NORWICH, NORFOLK, NR3 1BN www.pmt.co.uk
© ALL RIGHTS RESERVED REPORT ALL DISCREPANCIES
DO NOT SCALE FROM DRAWING CHECK DIMENSIONS ON SITE

PURCELL MILLER TRITTON