

This drawing is the property of Technical Signs and must not be reproduced in part or in full without prior consent of Technical Signs.

Proposed



Peter St Elevation
Scale 1:50

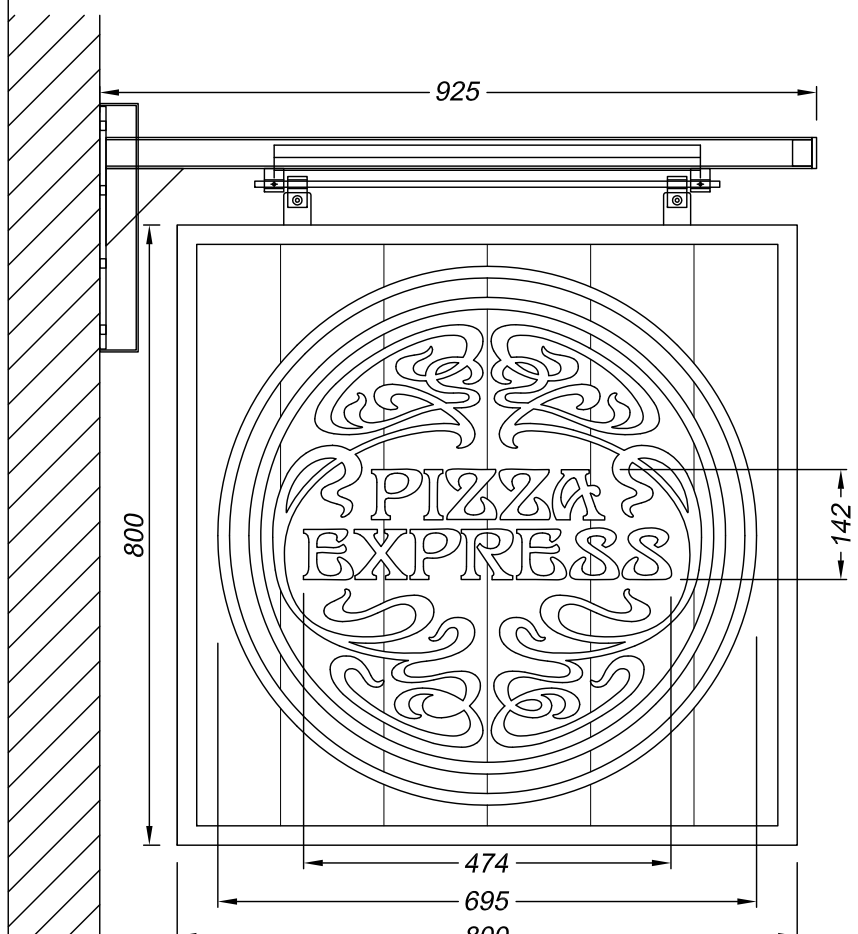

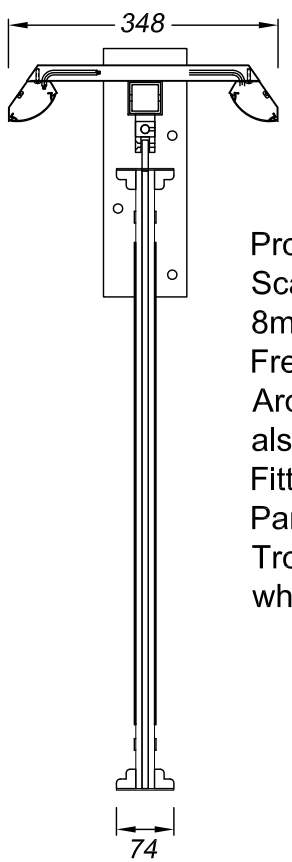

Projection sign - 2 off
Scale 1:10
8mm aluminium panel is faced with timber slats and all is finished satin black.
Fret cut polished brass logos are adhered to both the faces.
Around the logo is a descaled stainless steel ring which is finished blue and is also adhered to the panel faces.
Fitted around the panel is an aluminium frame finished black.
Panel hangs from a mild steel projecting arm which is finished black.
Trough lights are finished black and provide external illumination from low energy white LEDs.

Technical Signs
Floor 1 - Unit 3
Hille Business Centre
132 St Albans Road
Watford, Herts, WD2 4AE
Tel: 01923 811999
Fax: 01923 811998
E-mail: info@technicalsigns.co.uk

Client	Pizza Express
Address/Job details	St George House 56 Peter St Manchester M2 3NQ Proposed Signs
Job No	
Drawn by: DN	Date: 07/01/14
Scale: As specified (A3)	Drawing No: 403120-4
Rev	